

A1

SITE PLAN
Scale: 1/16" = 1'-0"

2

3

4

5

6

7

8

9

10

11

12

13

14

15

16

17

18

P

O

N

M

L

K

J

H

G

F

E

D

C

B

A

1

2

3

4

5

6

7

8

9

10

11

12

13


14

15

16

17

18

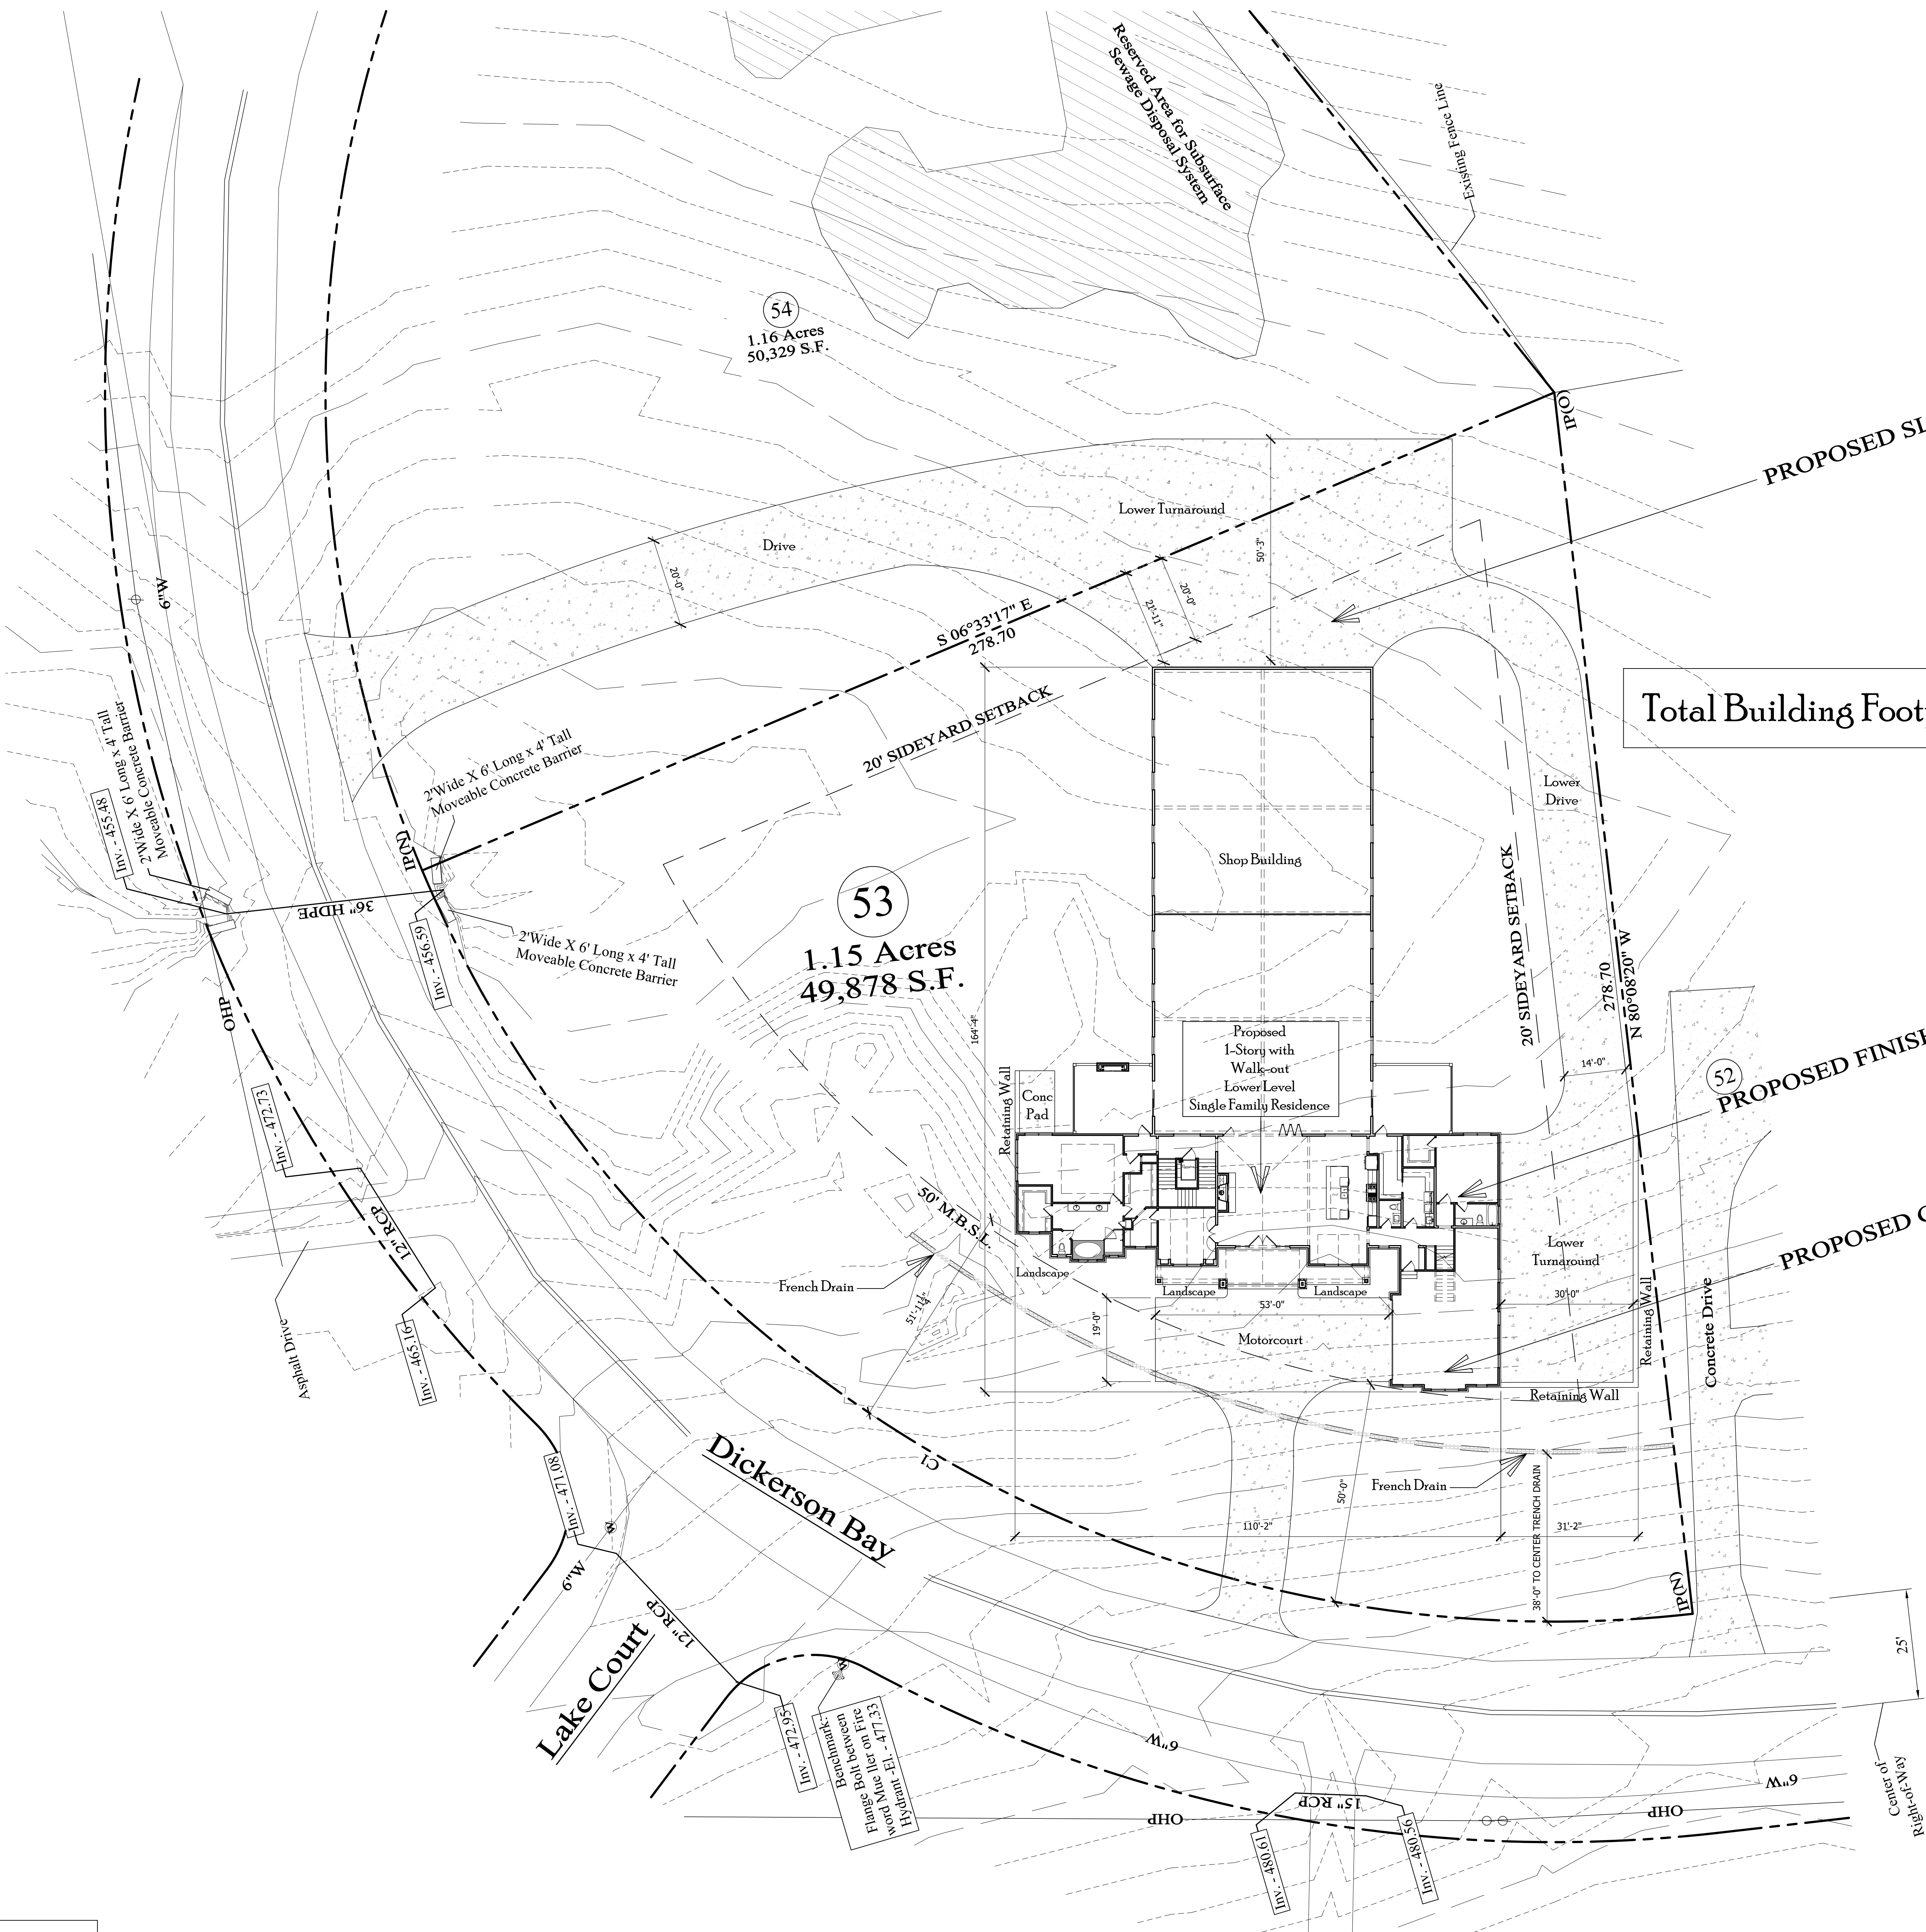

Total Building Footprint Under Roof 9,970 S.F.

PROPOSED FINISHED FLOOR ELEVATION 482.5'

PROPOSED GARAGE SLAB ELEVATION 481'

PROPOSED SLAB ELEVATION 467'

For Construction

Areas:

Lower Level	2875
Main Level	3285
Bonus Level	737
Mezzanine	2450
Shop Area	5266
Total Heated	14613
Lower Level Unfinished	568
Maintenance Area	Storage Room
Lower Level Garage	1183
Main Level Garage	740
Covered Porch #1	294
Covered Porch #2	296
Covered Porch #3	296
Total Roofed	17990

Sample Construction Documents Package

Address




Date of Issue:

Drawing Title
SITE PLAN

Drawing No.

C1.0

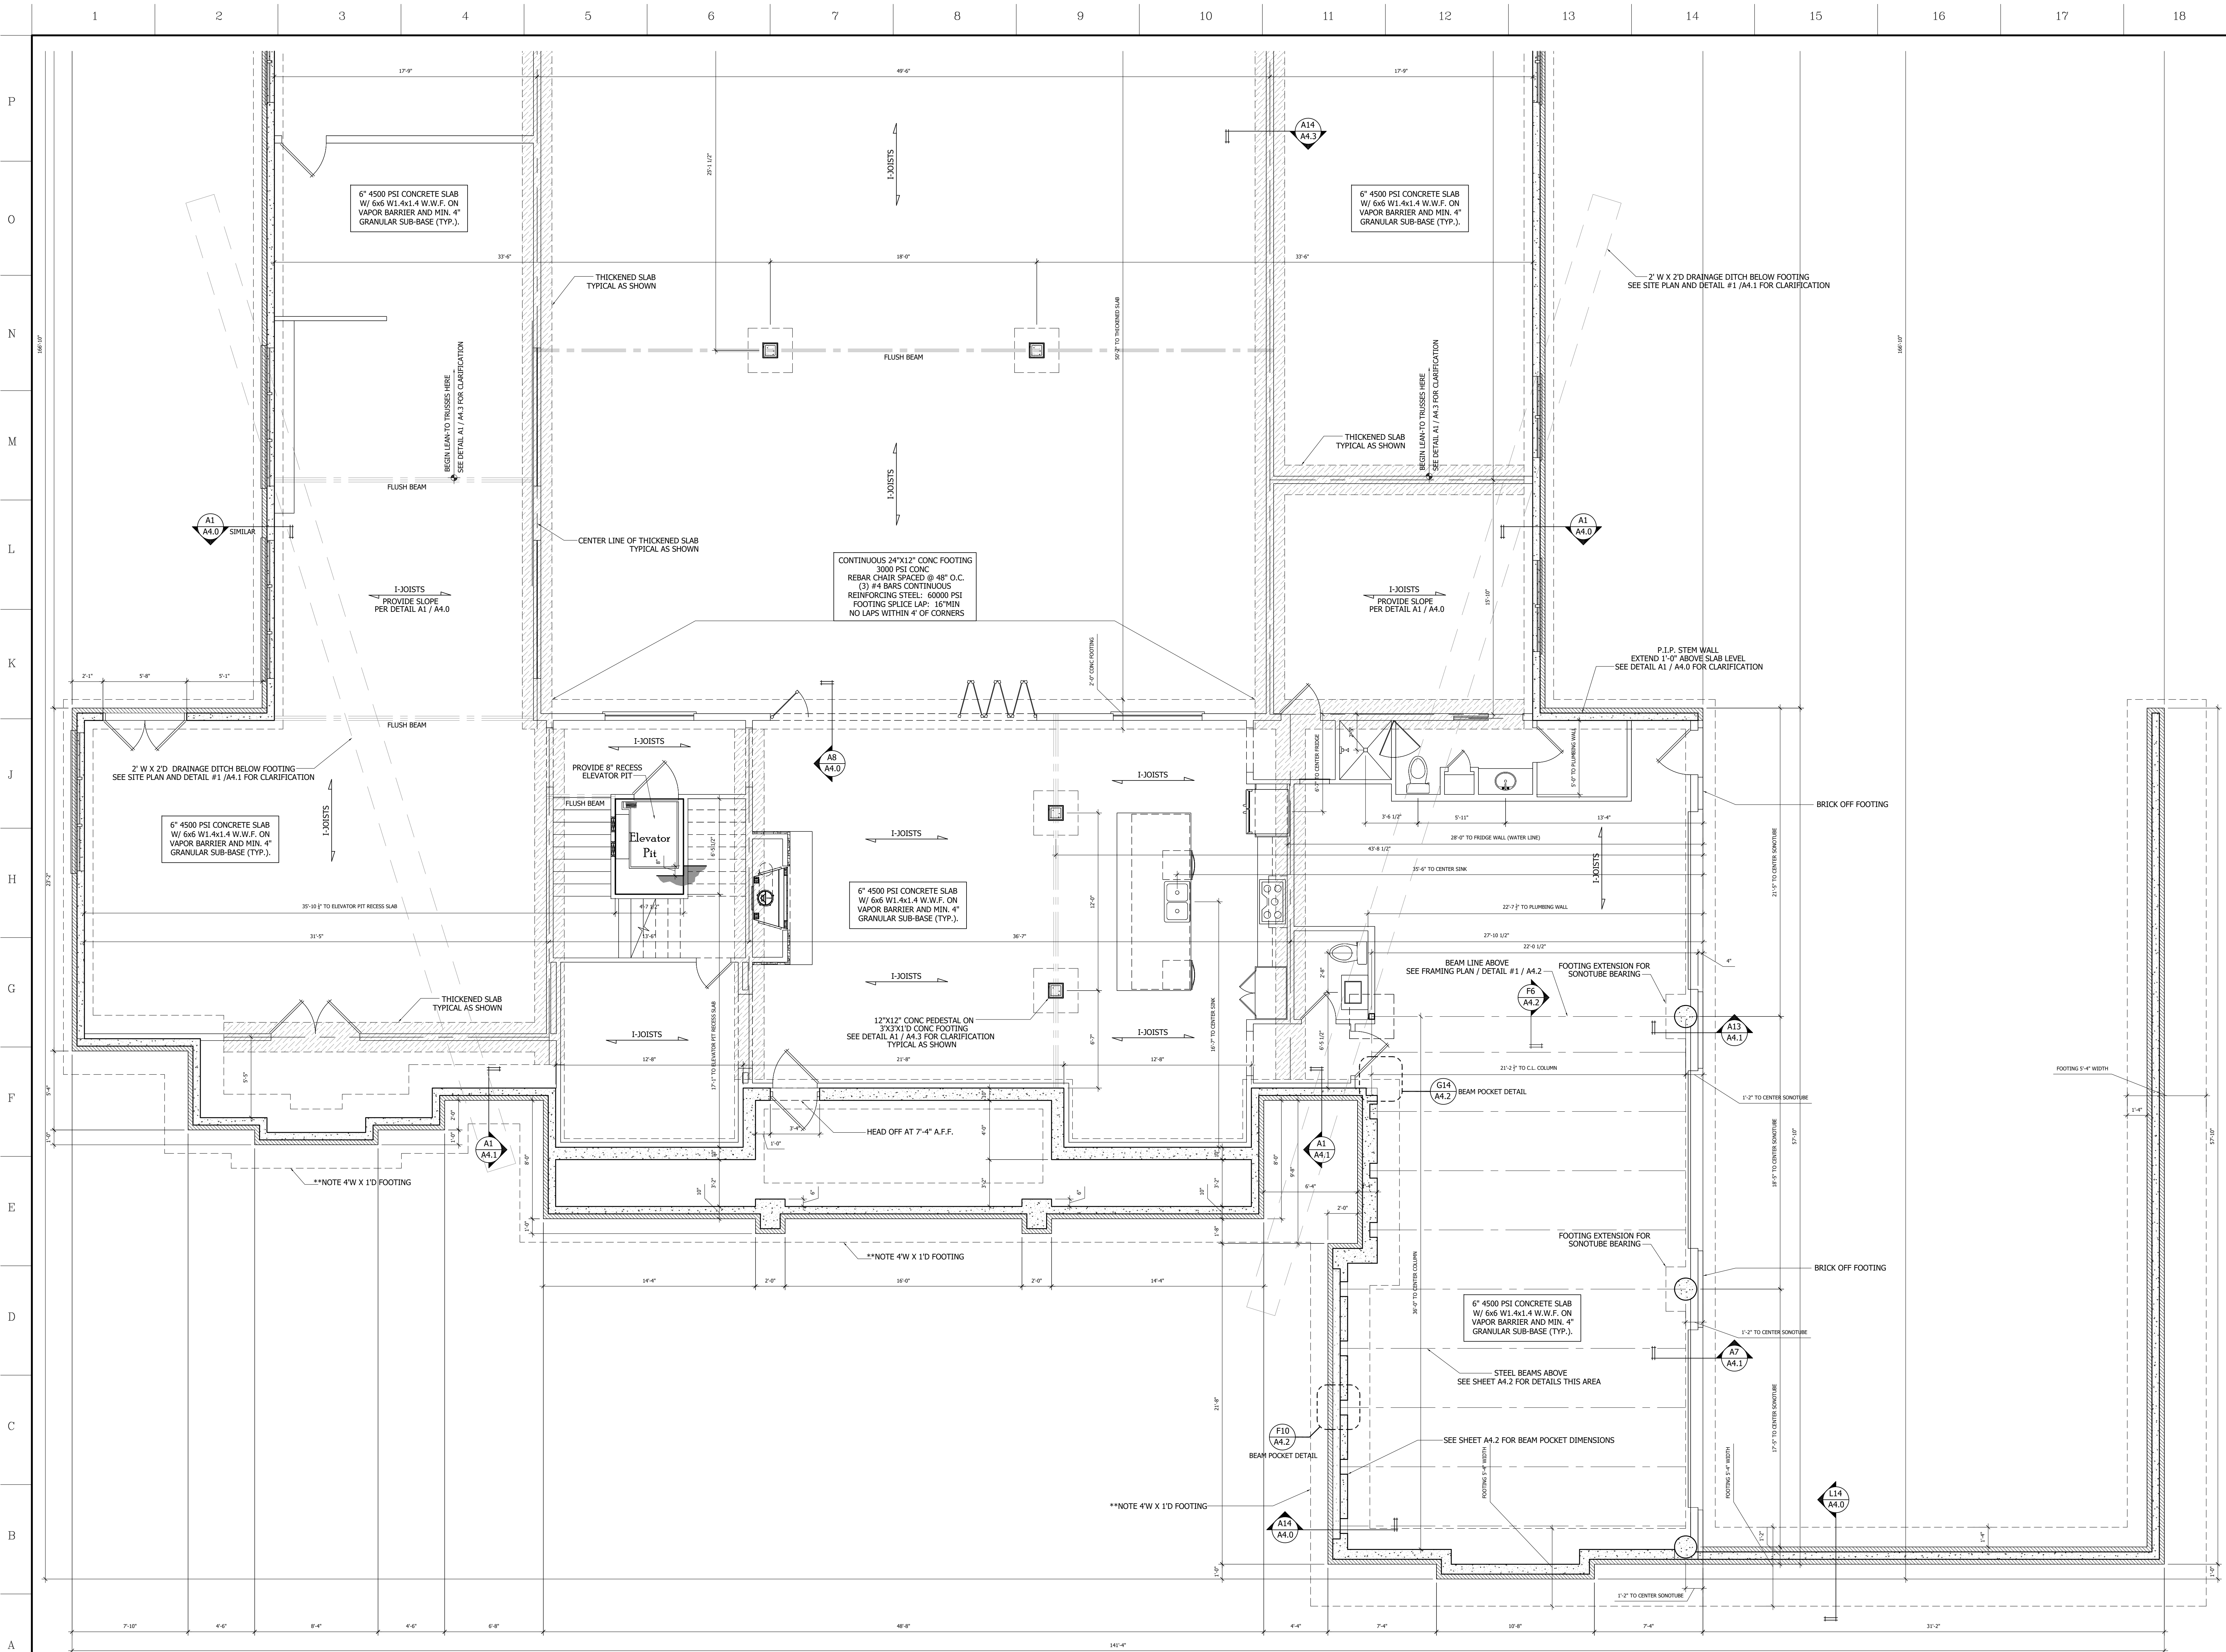

A1 FOUNDATION PLAN PART 1
Scale: 1/8" = 1'-0"

For Construction

Areas:

Lower Level	2875
Main Level	3285
Bonus Level	737
Mezzanine	2450
Shop Area	5266
Total Heated	14613
Lower Level Unfinished	568
Maintenance Area	Storage Room
Lower Level Garage	1183
Main Level Garage	740
Covered Porch #1	294
Covered Porch #2	296
Covered Porch #3	296
Total Roofed	17990

Sample Construction Documents Package

Address

HDW
Home Design Works
Custom Plans by Professionals
Home Design Works, LLC
8508 Nash Lane
Gallatin, TN 37066
V: 605-475-0075
E: shawndee@homedesignworks.net
W: www.homedesignworks.net

N.C.B.D.C.
NATIONAL COUNCIL OF
BUILDING DESIGNERS
Matt D. Lawler
CERTIFICATION NO. 43,700
VIM

Date of Issue:

Drawing Title


FOUNDATION PLAN
PART 1

Drawing No.

A0.1



For Construction	
Areas:	
Lower Level	2875
Main Level	3285
Bonus Level	737
Mezzanine	2450
Shop Area	5266
Total Heated	14613
Lower Level Unfinished	568
Maintenance Area	Storage
Stair Room	
Lower Level Garage	1183
Main Level Garage	740
Covered Porch #1	294
Covered Porch #2	296
Covered Porch #3	296
Total Roofed	17990

 

Home Design Works
Creative Home by Matt Carter
 Home Design Works, LLC
 599 Oak Lane
 Gallatin, TN 37066
 V: 602-478-9070
 E: info@homedesignworks.net
 W: www.homedesignworks.net

N · C · B · D · C
 NATIONAL COUNCIL OF BUILDING DESIGNERS
 Matt D. Lawler
 CERTIFICATION NO. 43700
 Vm

Date of Issuance:


Drawing Title

FOUNDATION PLAN
PART 2

Drawing No.

A0.2



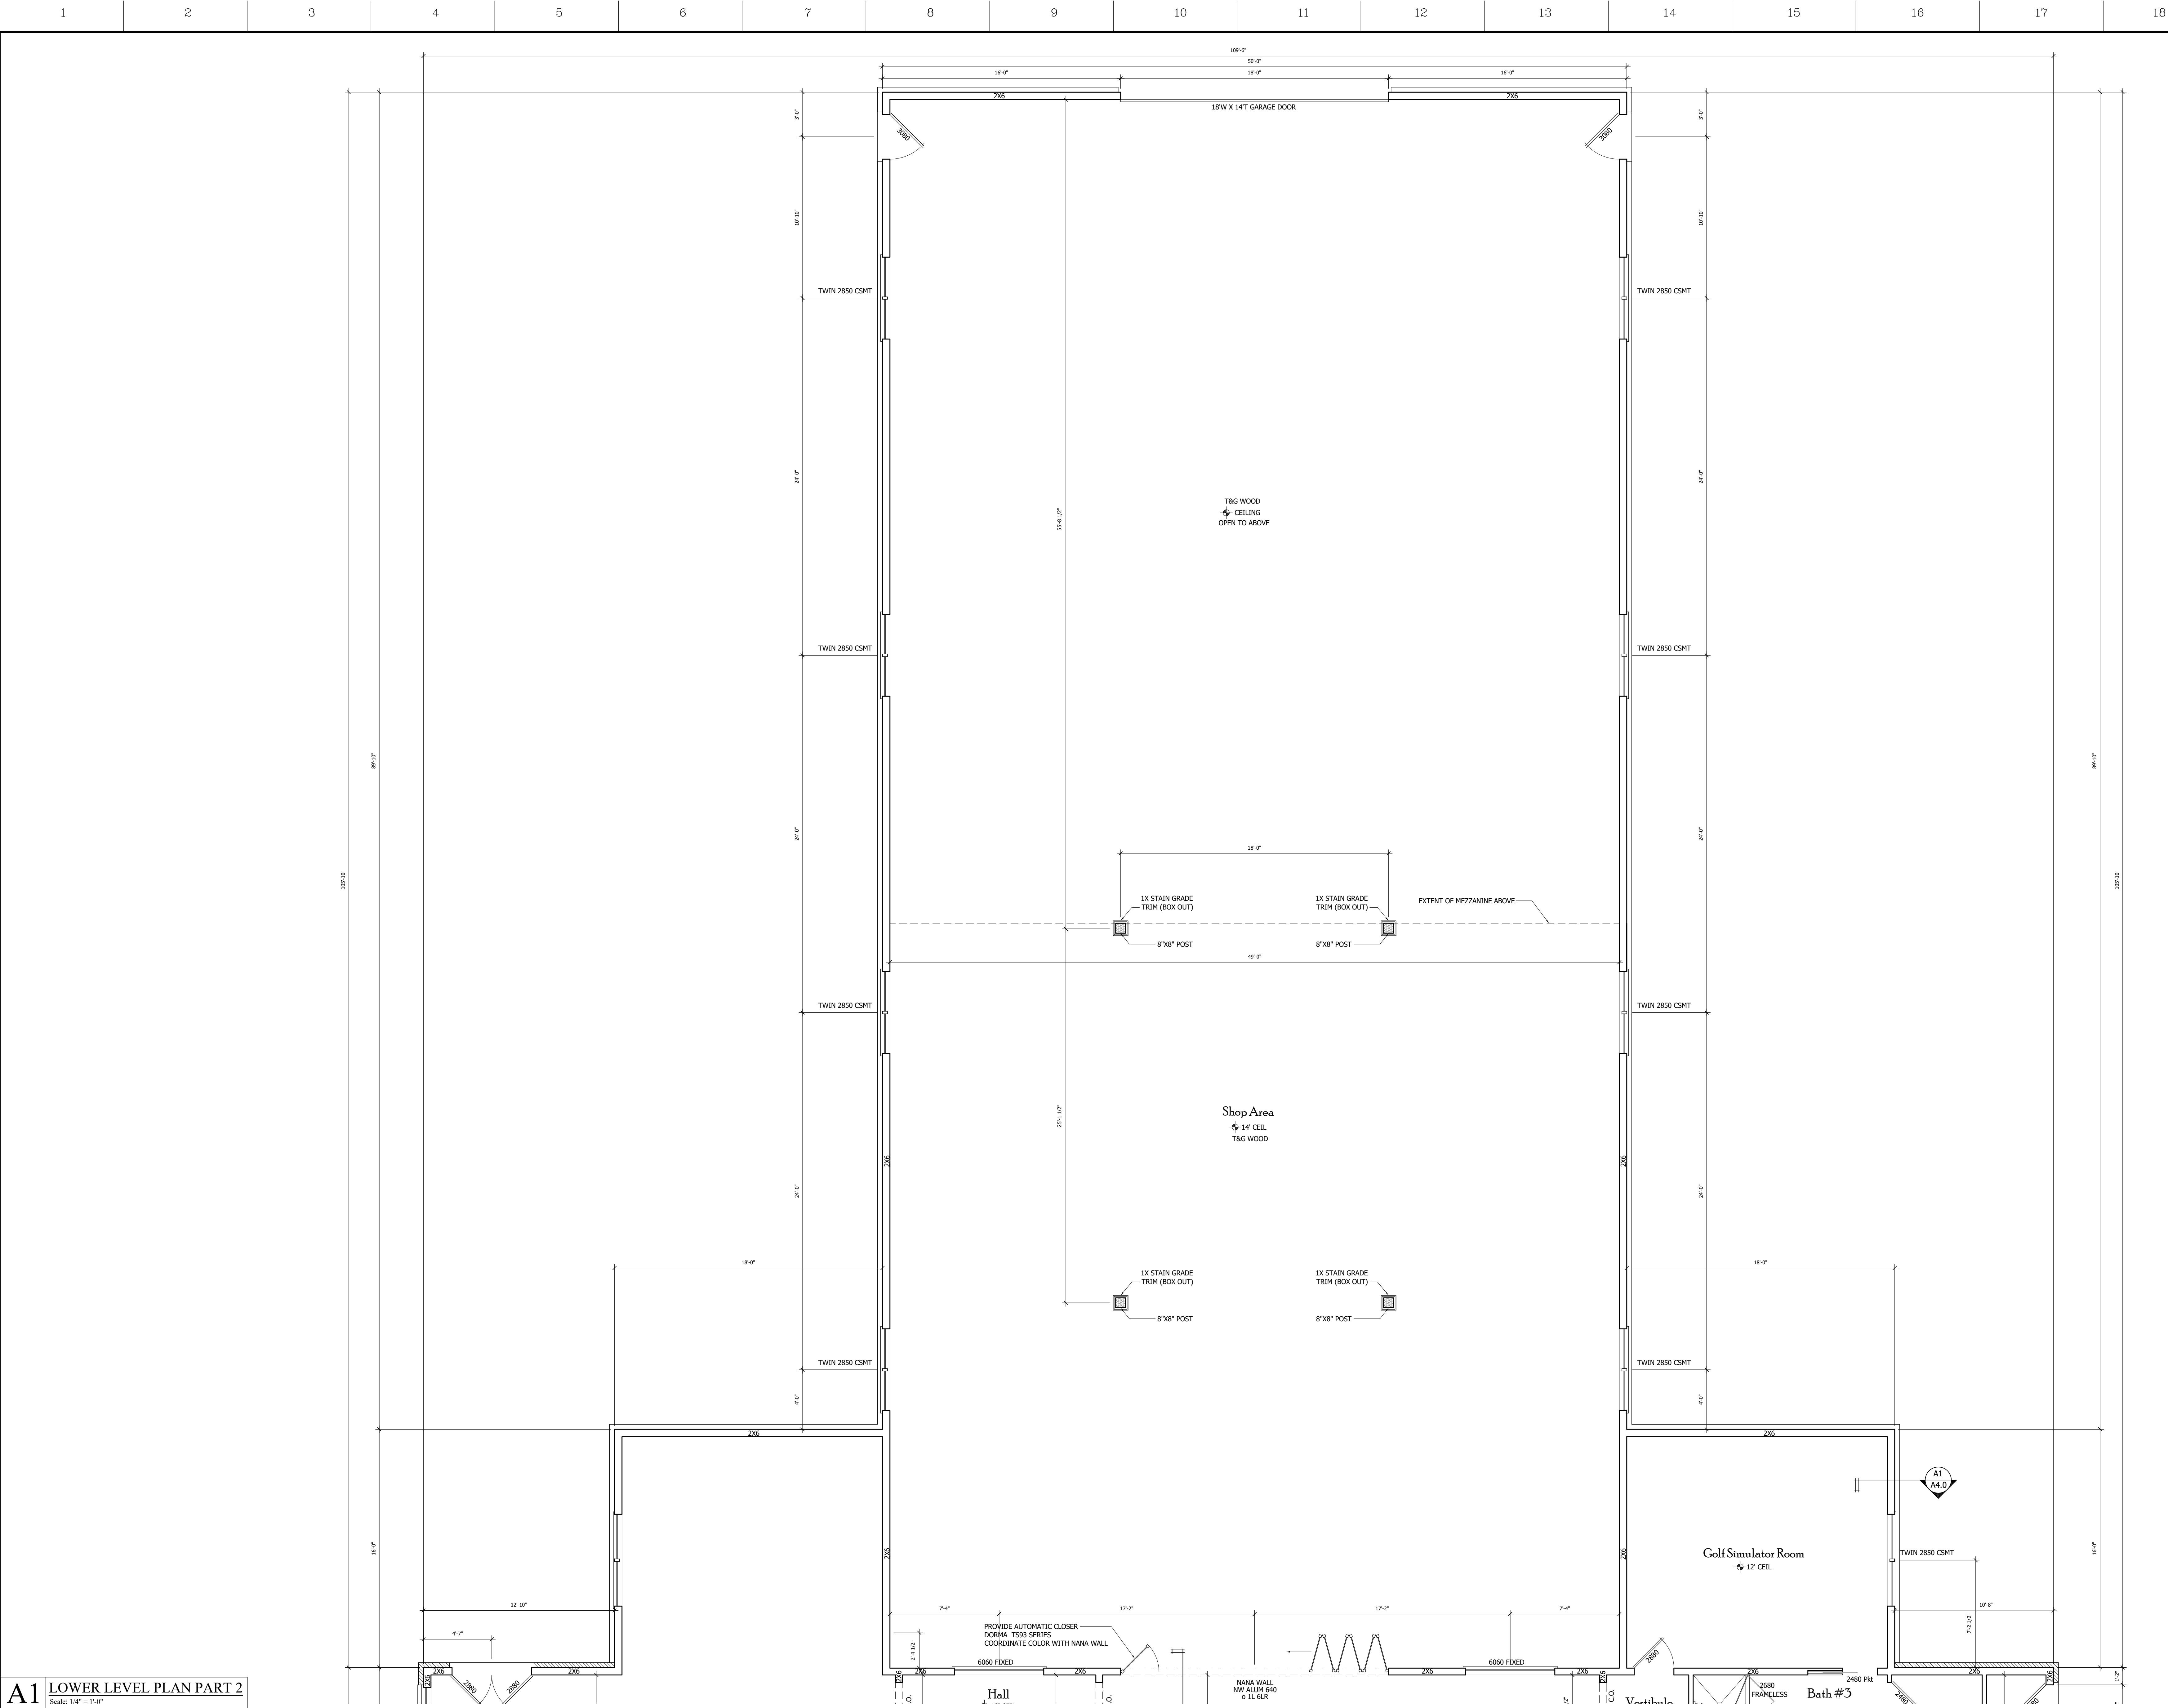

A1 LOWER LEVEL PLAN PART 2
Scale: 1/4" = 1'-0"


For Construction

Areas:	
Lower Level	2875
Main Level	3285
Bonus Level	737
Mezzanine	2450
Shop Area	5266
Total Heated	14613
Lower Level Unfinished	568
Maintenance Area	Storage Room
Lower Level Garage	1183
Main Level Garage	740
Covered Porch #1	294
Covered Porch #2	296
Covered Porch #3	296
Total Roofed	17990

Sample Construction Documents Package

Address

Copyright Home Design Works, LLC. All rights reserved. The reproduction, copying, sale, rental, licensing, use of these drawings to create derivative work, or any other distribution of these drawings, and/or any portion of the plans depicted is strictly prohibited unless expressly authorized in writing by an officer of Home Design Works, LLC. Home Design Works, LLC is not responsible for any errors or omissions in these drawings. The user of these drawings is responsible for obtaining all necessary permits and approvals from the appropriate authorities. The contractor (builders) is responsible for ensuring that these plans are constructed to meet all applicable federal, state, and local building codes, ordinances, and laws. 

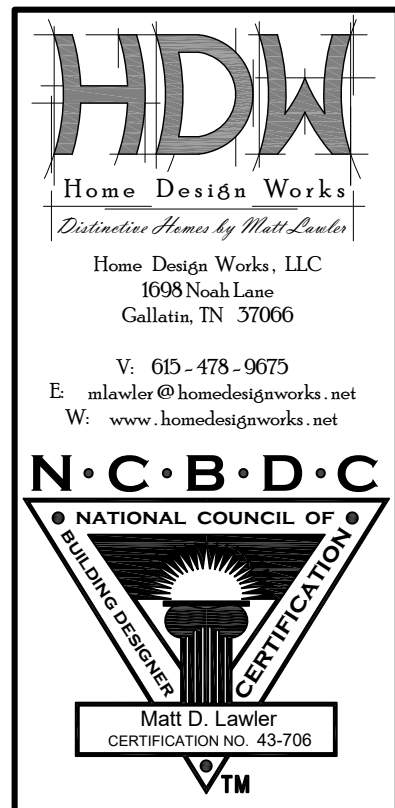


Date of Issue:

Drawing Title

LOWER LEVEL PLAN
PART 2


Drawing No.

A1.1

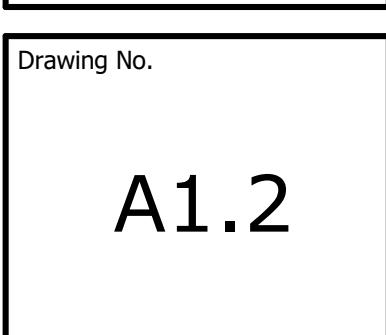

A1.2



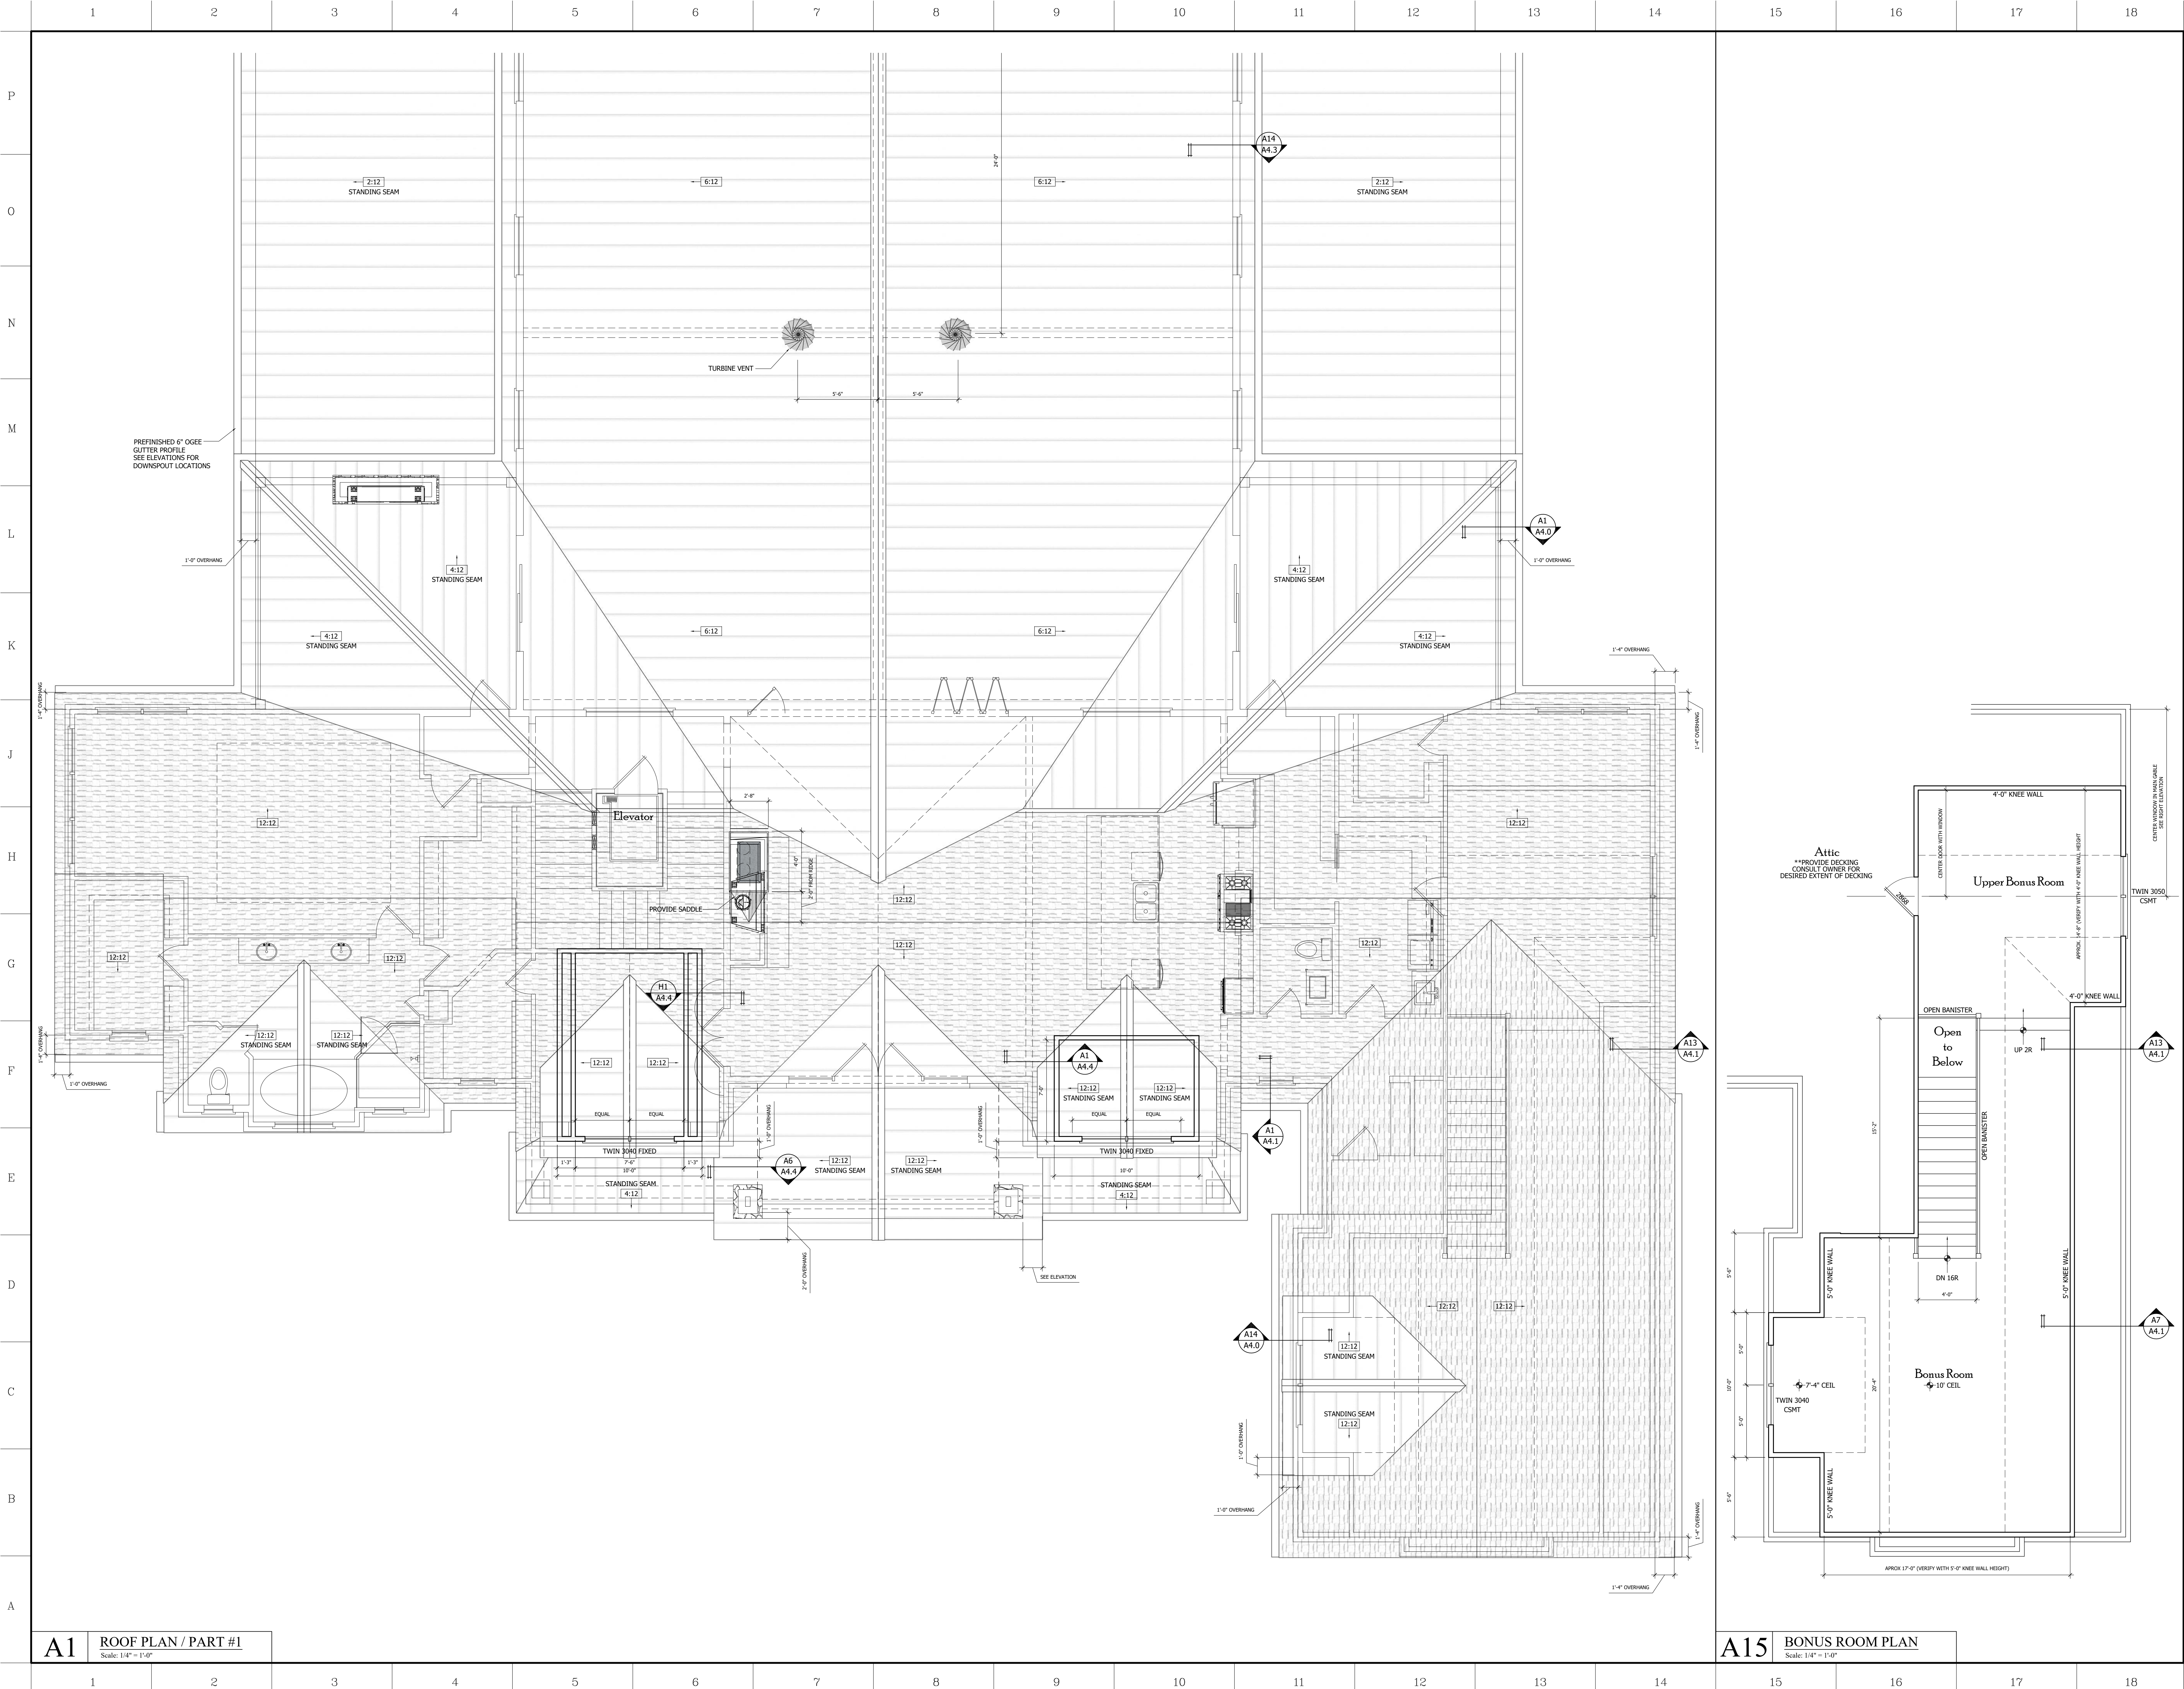

For Construction

Areas:	
Lower Level	2875
Main Level	3285
Bonus Level	737
Mezzanine	2450
Shop Area	5266
Total Heated	14613
Lower Level Unfinished	568
Maintenance Area	Storage Room
Lower Level Garage	1183
Main Level Garage	740
Covered Porch #1	294
Covered Porch #2	296
Covered Porch #3	296
Total Roofed	17990

Sample Construction Documents Package

Address

Copyright Home Design Works, LLC. All rights reserved. The reproduction, copying, sale, rental, licensing, use of these drawings to create derivative work, or any other distribution of these drawings, and/or any portion of the plans depicted is strictly prohibited unless expressly authorized in writing by an officer of Home Design Works, LLC. The contractor is responsible for obtaining all necessary permits and for ensuring that the construction complies with all applicable federal, state, and local building codes, ordinances, and laws. The contractor shall protect the drawings and plans from loss, theft, damage, and destruction. The contractor shall acknowledge and agree to these conditions. BY USE OF THESE DRAWINGS, THE OWNER, CONTRACTOR (BIDDER) AND SUBCONTRACTORS ACKNOWLEDGE AND AGREE TO THESE CONDITIONS.

HDW
Home Design Works
Custom Home & Work Space
Home Design Works, LLC
8508 Nash Lane
Gallatin, TN 37066
V: 605-475-0075
E: shawndee@homedesignworks.net
W: www.homedesignworks.net

N.C.B.D.C.
NATIONAL COUNCIL OF
BUILDING DESIGN CERTIFICATION
Matt D. Lawler
CERTIFICATION NO. 43,700

Date of Issue:

Drawing Title
ROOF PLAN PART #1
&
BONUS ROOM PLAN

Drawing No.
A2.1



1 2 3 4 5 6 7 8 9 10 11 12 13 14 15 16 17 18

P

O

N

M

L


K

J

H

H1 BACK ELEVATION

Scale: 1/4" = 1'-0"

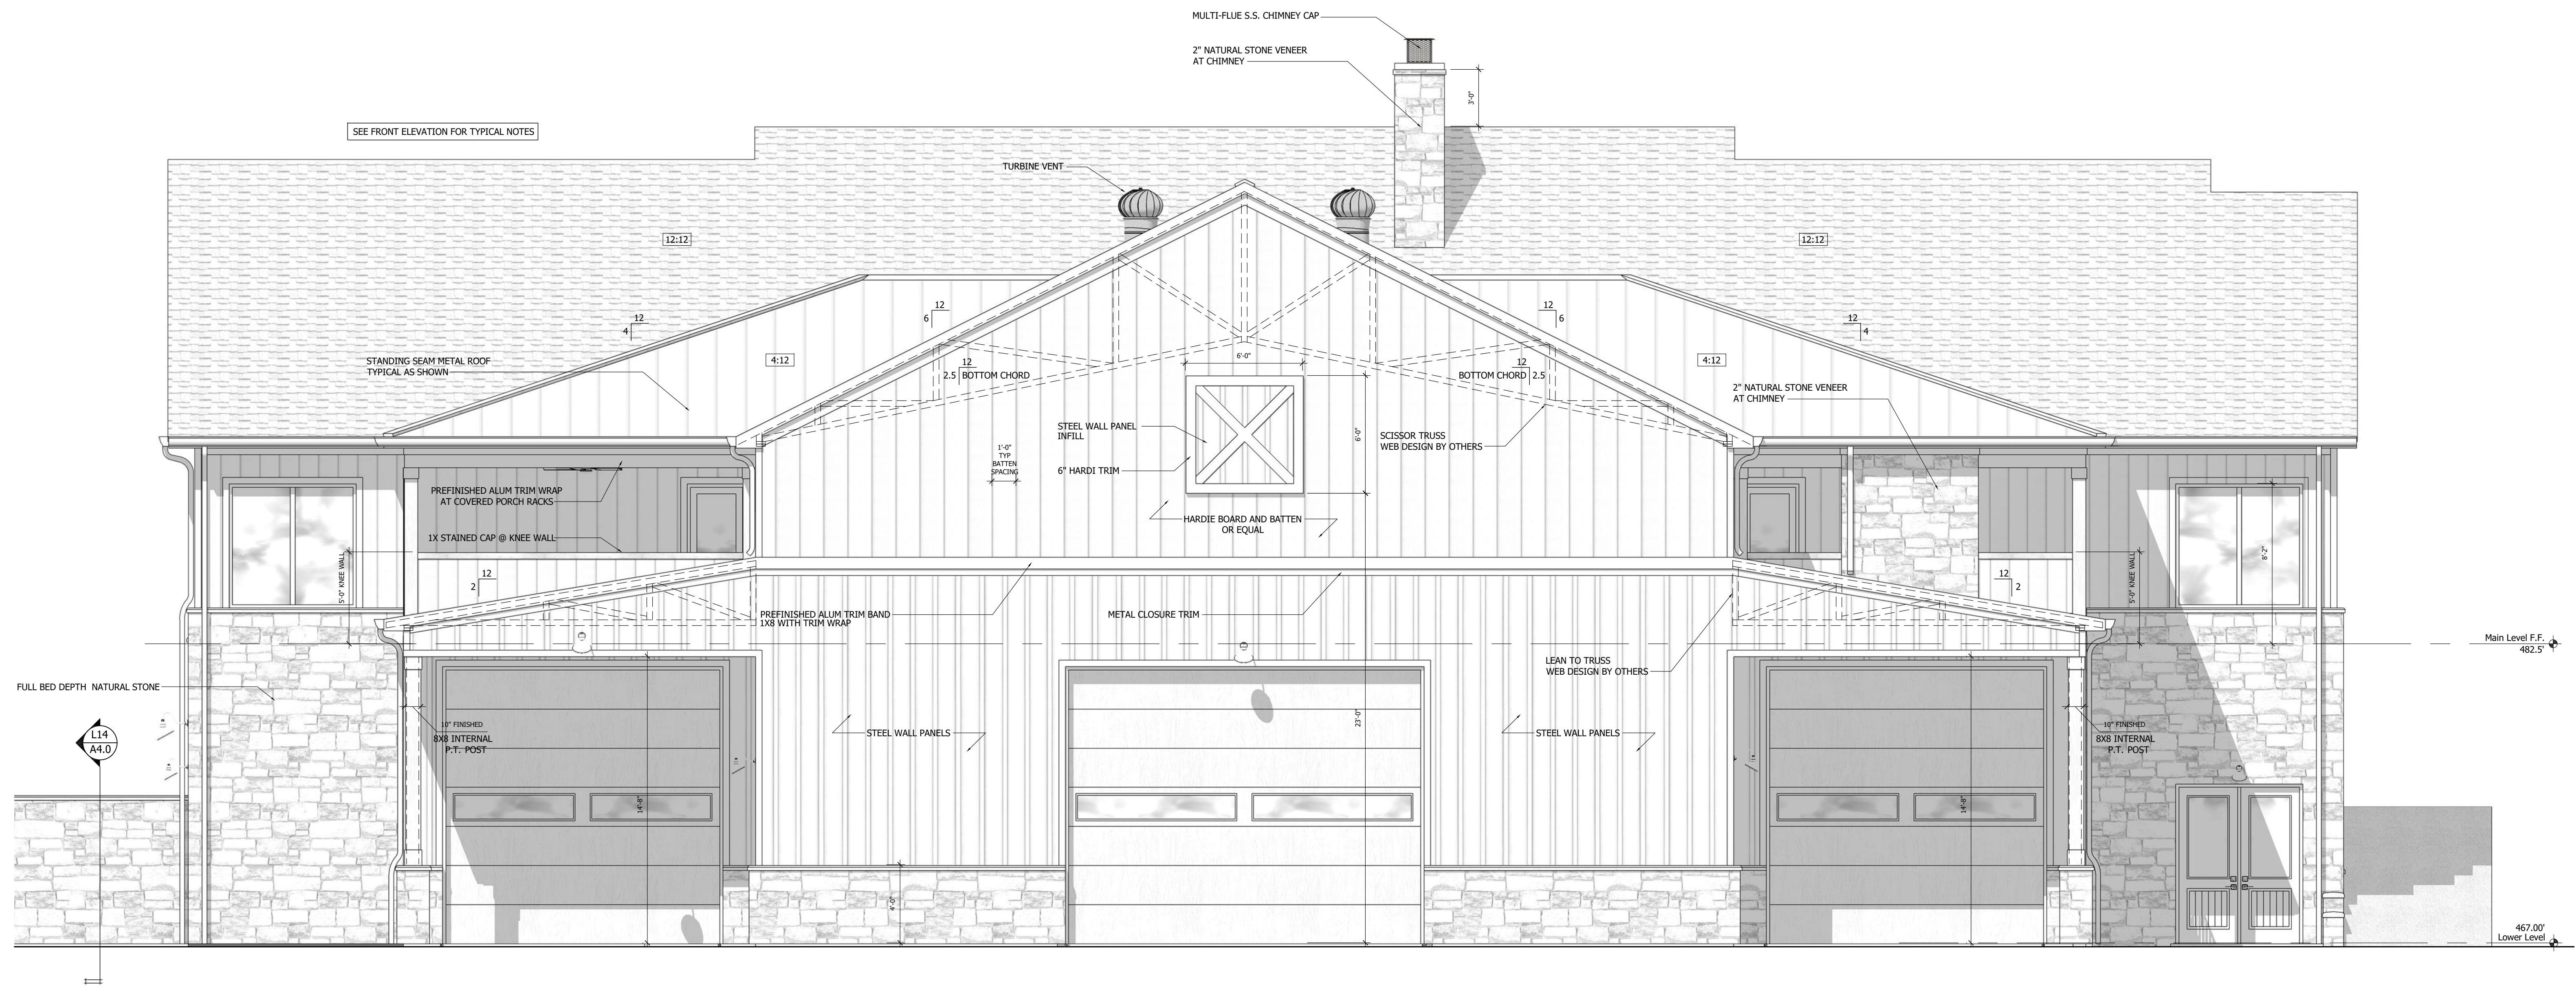

G

F

E

D


C

B

A

A1 FRONT ELEVATION

Scale: 1/4" = 1'-0"

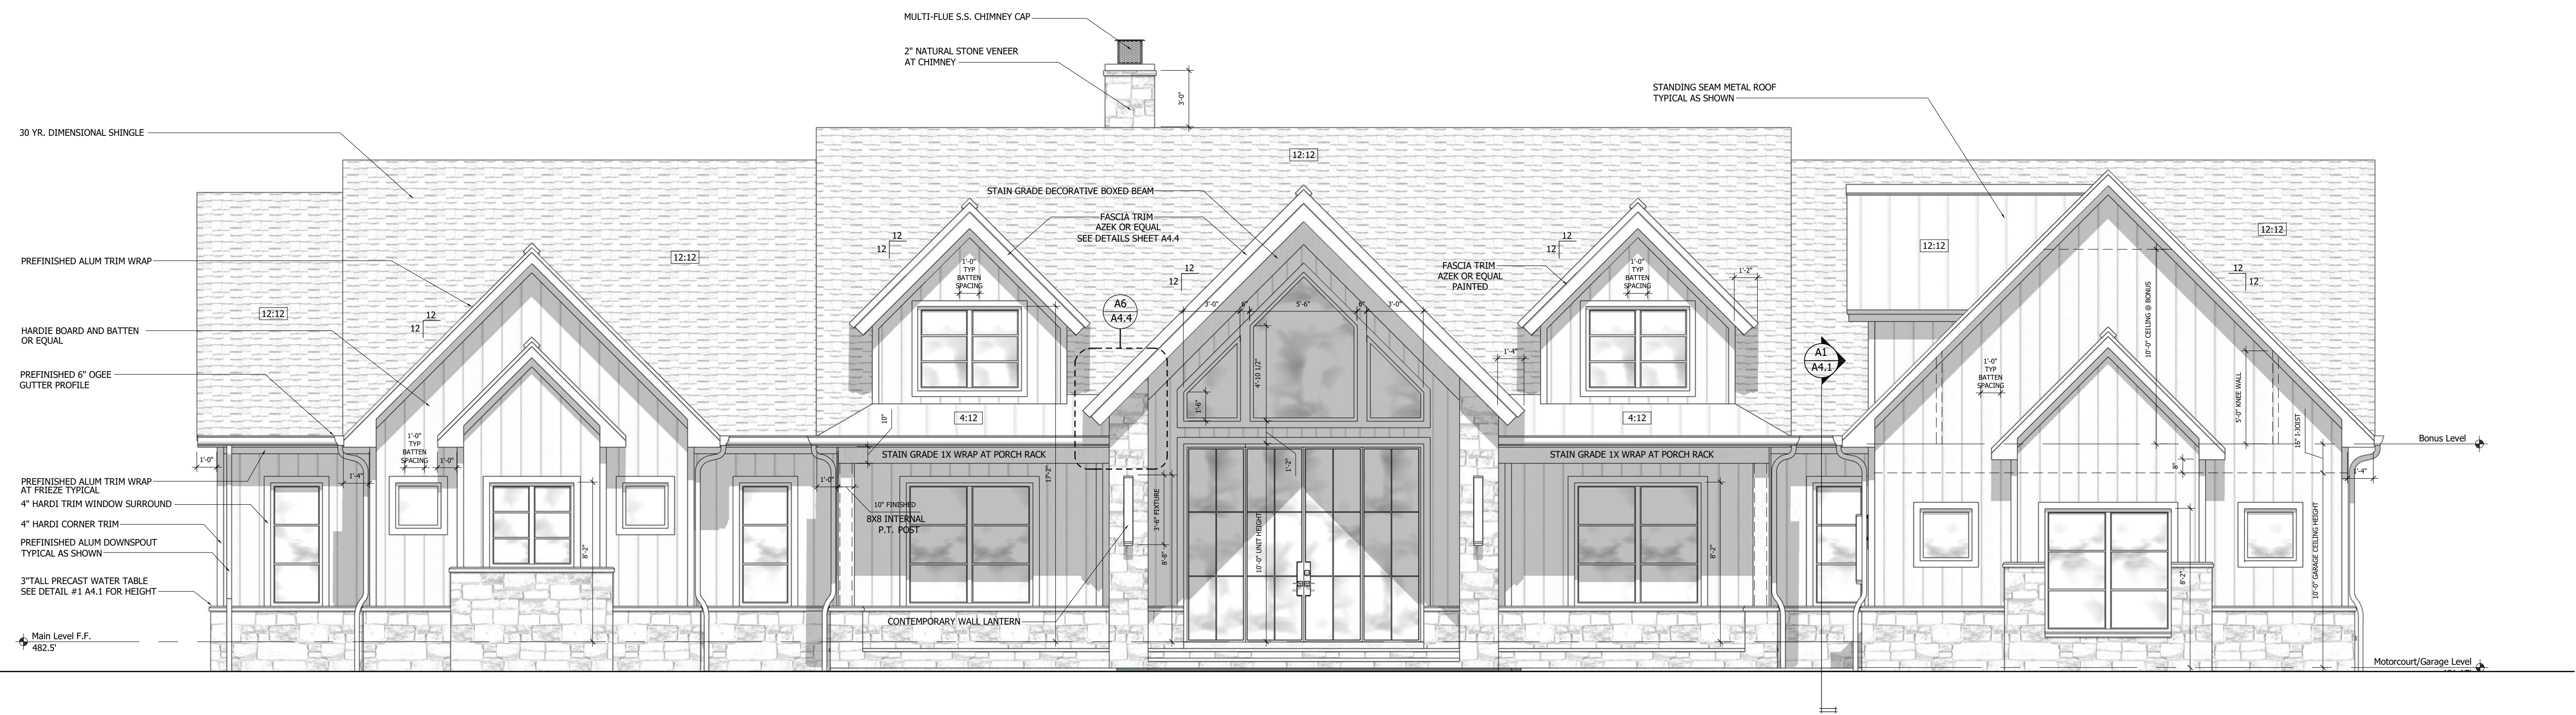

For Construction

Areas:

Lower Level	2875
Main Level	3285
Bonus Level	737
Mezzanine	2450
Shop Area	5266
Total Heated	14613
Lower Level Unfinished	568
Maintenance Area	Storage Room
Lower Level Garage	1183
Main Level Garage	740
Covered Porch #1	294
Covered Porch #2	296
Covered Porch #3	296
Total Roofed	17990

Sample Construction Documents Package

Address

COPYRIGHT Home Design Works, LLC. ALL RIGHTS RESERVED. THE REPRODUCTION, COPYING, SALE, RENTAL, LICENSING, USE OF THESE DRAWINGS TO CREATE DERIVATIVE WORK, OR ANY OTHER DISTRIBUTION OF THESE DRAWINGS, AND / OR ANY PORTION OF THE DRAWINGS IS STRICTLY PROHIBITED UNLESS EXPRESSLY AUTHORIZED IN WRITING BY AN OFFICER OF Home Design Works, LLC. CONTRACTOR (BUILDERS) IS RESPONSIBLE FOR REVISIONS THAT THESE PLANS ARE CONSTRUCTED TO MEET ALL APPLICABLE FEDERAL, STATE, AND LOCAL BUILDING CODES, ORDINANCES, AND LAWS. PROTECTION. BY USE OF THESE DRAWINGS, THE OWNER, CONTRACTOR (BUILDER) AND SUBCONTRACTORS ACKNOWLEDGE AND AGREE TO THIS DISCLAIMER.




Date of Issue:

Drawing Title
FRONT AND BACK ELEVATIONS

Drawing No.

A3.1

1 2 3 4 5 6 7 8 9 10 11 12 13 14 15 16 17 18

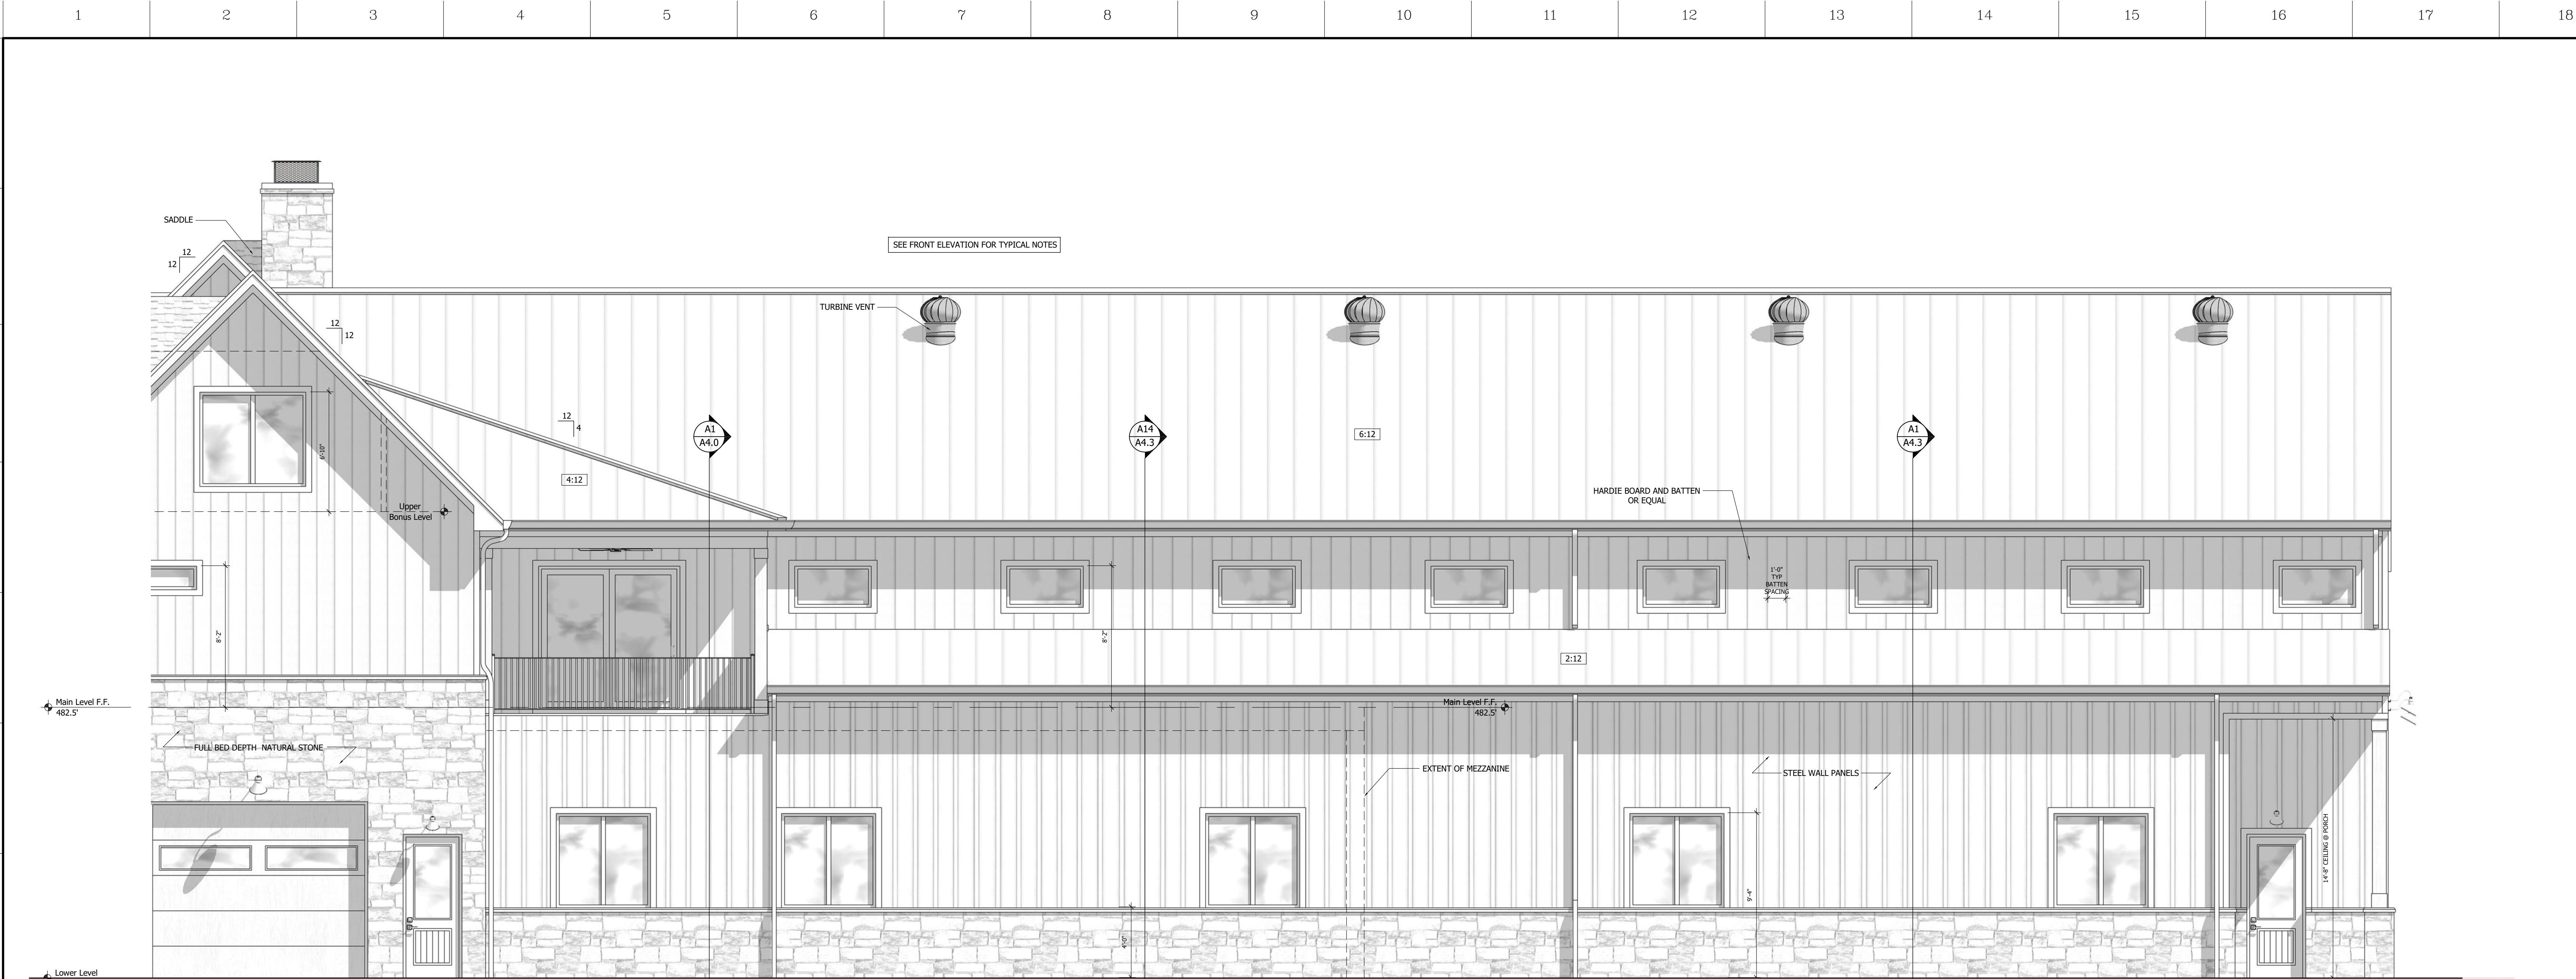

H1 RIGHT ELEVATION / PARTIAL
Scale: 1/4" = 1'-0"



A1 RIGHT ELEVATION / PARTIAL
Scale: 1/4" = 1'-0"


For Construction

Areas:	
Lower Level	2875
Main Level	3285
Bonus Level	737
Mezzanine	2450
Shop Area	5266
Total Heated	14613
Lower Level Unfinished	568
Maintenance Area	Storage Room
Lower Level Garage	1183
Main Level Garage	740
Covered Porch #1	294
Covered Porch #2	296
Covered Porch #3	296
Total Roofed	17990

Sample Construction Documents Package

Address

COPYRIGHT Home Design Works, LLC. ALL RIGHTS RESERVED. THE REPRODUCTION, COPYING, SALE, RENTAL, LICENSING, USE OF THESE DRAWINGS TO CREATE DERIVATIVE WORK, OR ANY OTHER DISTRIBUTION OF THESE DRAWINGS, AND / OR ANY PORTION OF THE DRAWINGS IS PROHIBITED WITHOUT EXPRESS WRITTEN PERMISSION BY AN OFFICE OF Home Design Works, LLC. CONTRACTOR (BUILDERS) IS RESPONSIBLE FOR REVISIONS THAT THESE PLANS ARE CONSTRUCTED TO MEET ALL APPLICABLE FEDERAL, STATE, AND LOCAL BUILDING CODES, ORDINANCES, AND LAWS. PROTECTION. BY USE OF THESE DRAWINGS, THE OWNER, CONTRACTOR (BUILDER) AND SUBCONTRACTORS ACKNOWLEDGE AND AGREE TO THIS DISCLAIMER.

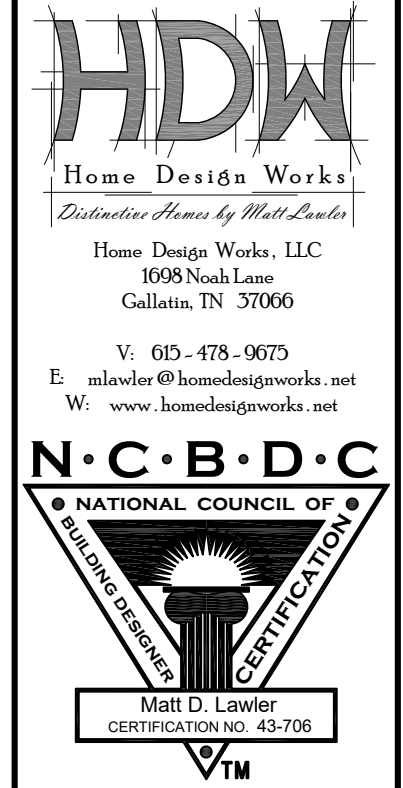


Date of Issue:

Drawing Title

RIGHT ELEVATION

Drawing No.

A3.3

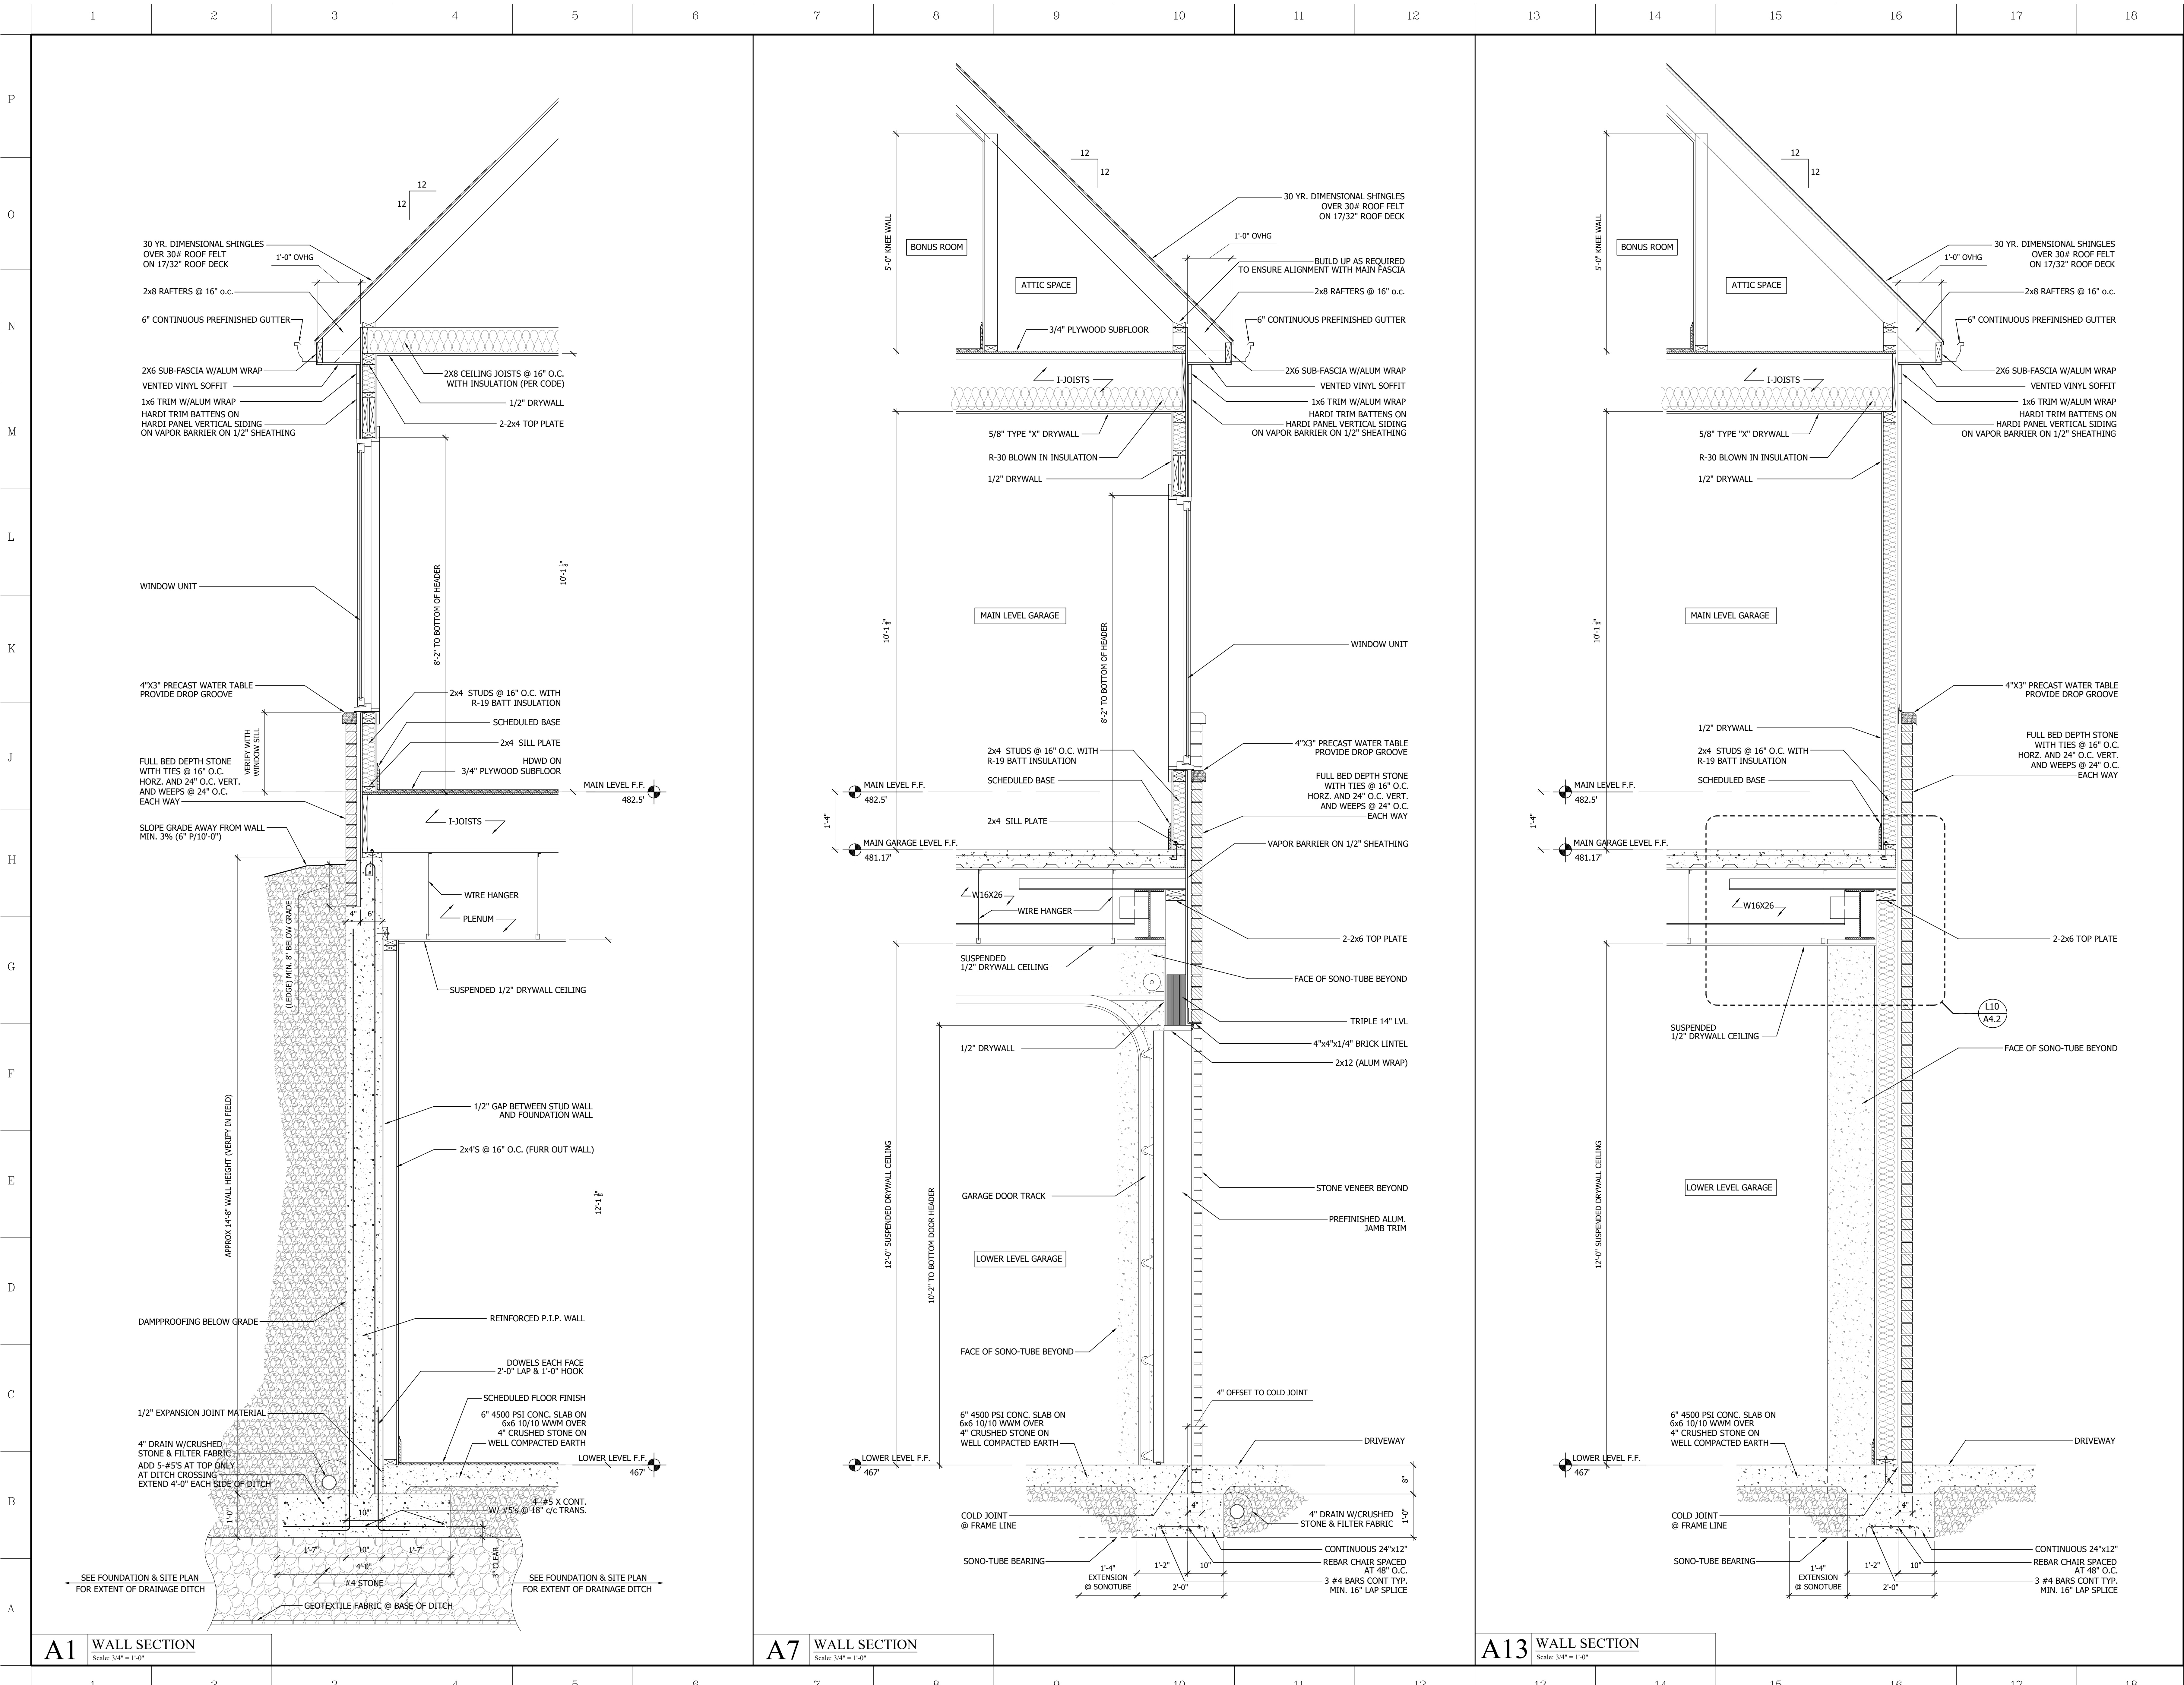

For Construction

Areas:

Lower Level	2875
Main Level	3285
Bonus Level	737
Mezzanine	2450
Shop Area	5266
Total Heated	14613
Lower Level Unfinished	568
Maintenance Area	Storage
Storm Room	
Lower Level Garage	1183
Main Level Garage	740
Covered Porch #1	294
Covered Porch #2	296
Covered Porch #3	296
Total Roofed	17990

Sample Construction Documents Package

Address

Copyright Home Design Works, LLC. All rights reserved. The reproduction, copying, sale, rental, licensing, use of these drawings to create derivative work, or any other distribution of these drawings, and/or any portion of the drawings, is strictly prohibited unless expressly authorized in writing by an officer of Home Design Works, LLC. The contractor is responsible for obtaining all necessary permits and for ensuring that the drawings are constructed to meet all applicable federal, state, and local building codes, ordinances, and laws. The contractor shall protect the drawings from loss, theft, damage, and destruction. The contractor shall acknowledge and agree to the disclaimer.

HDW

Home Design Works, LLC

8508 Nash Lane

Coltton, TN 37066

V: 605-475-0675

E: info@homedesignworks.net

W: www.homedesignworks.net

N.C.B.D.C.

NATIONAL COUNCIL OF BUILDING DESIGNERS

Matt D. Lawler

CERTIFICATION NO. 43-700

VTM




Date of Issue:

Drawing Title

WALL SECTIONS

Drawing No.

A4.1

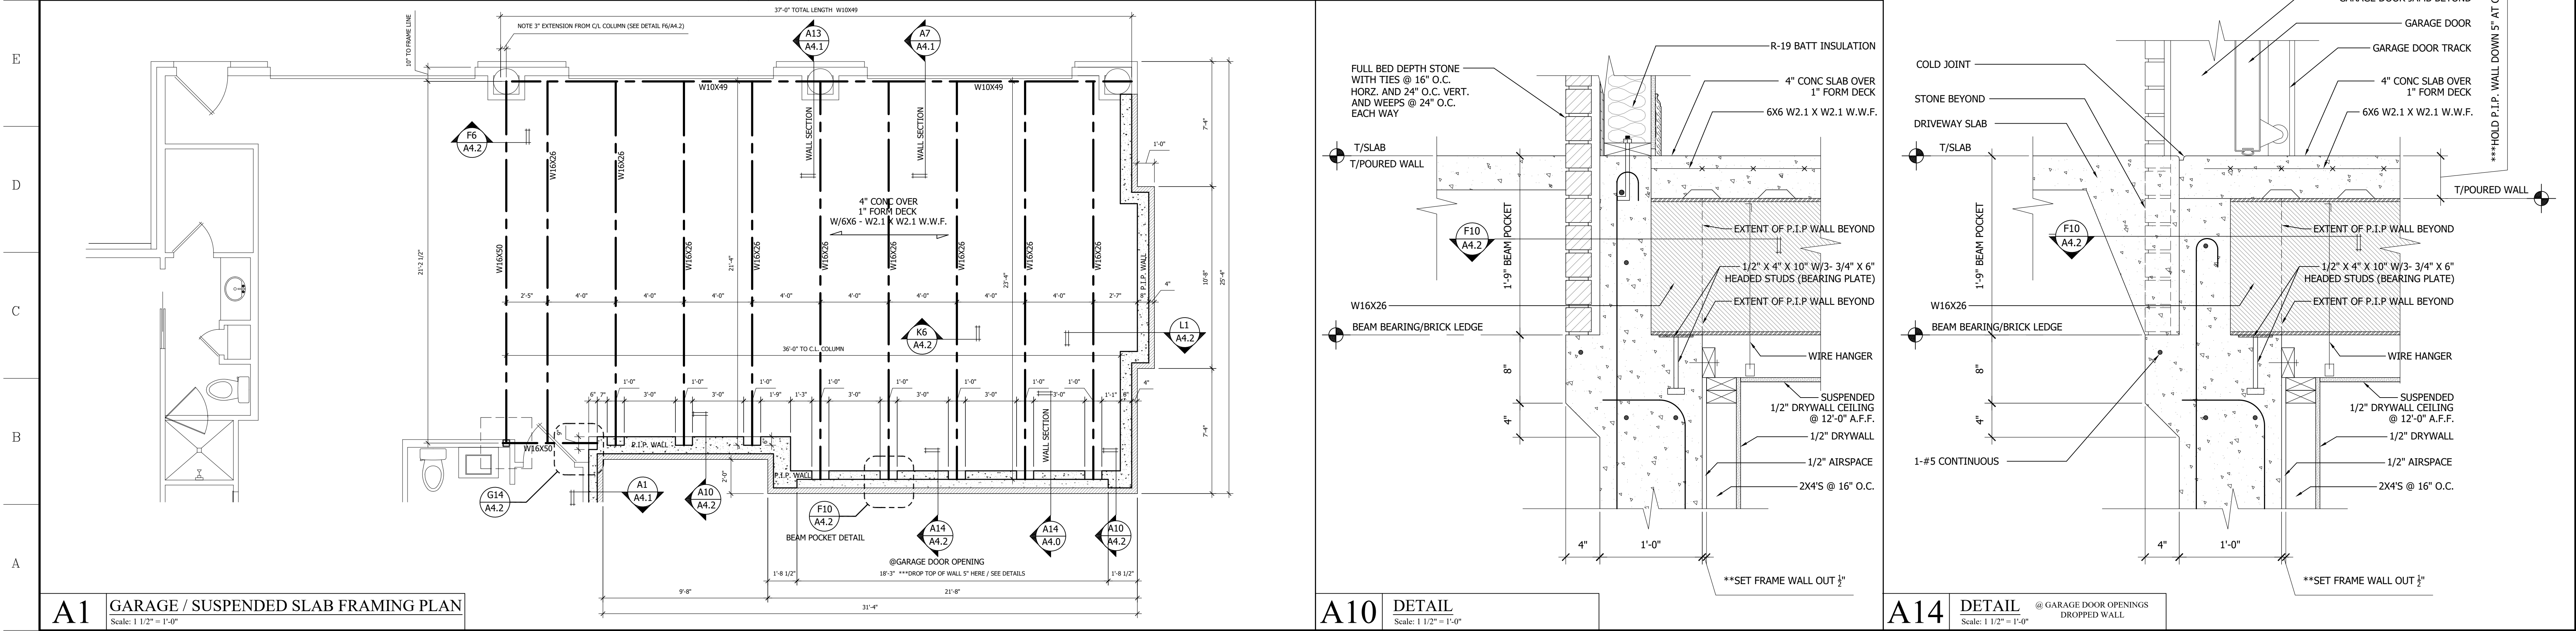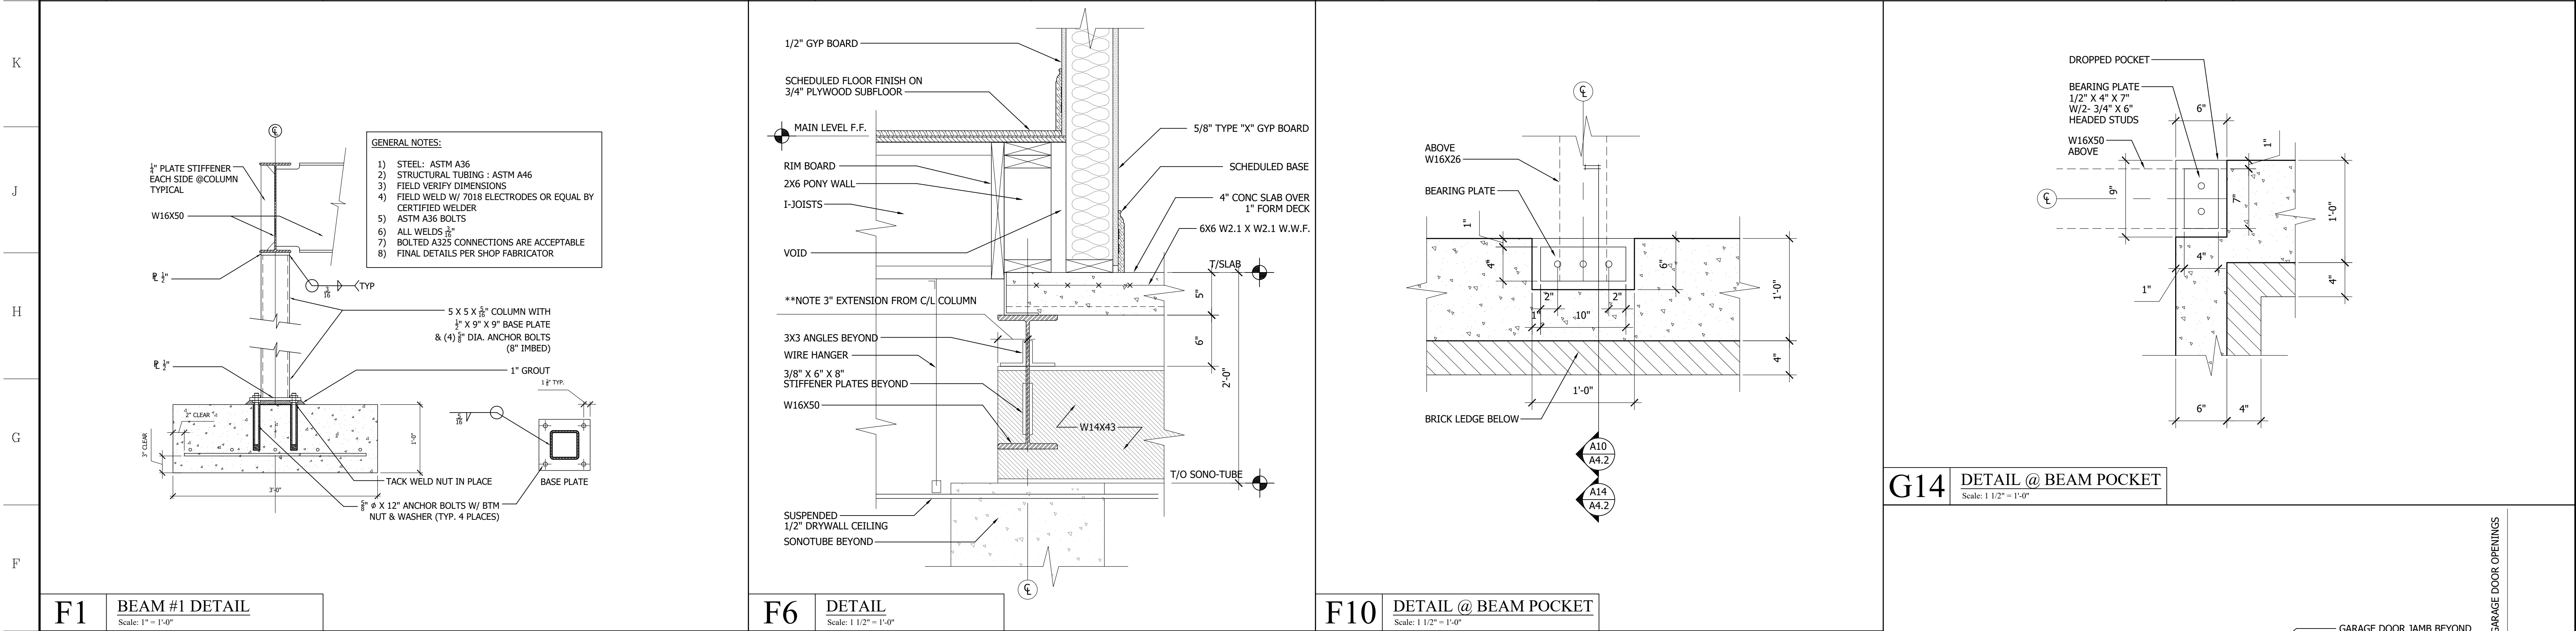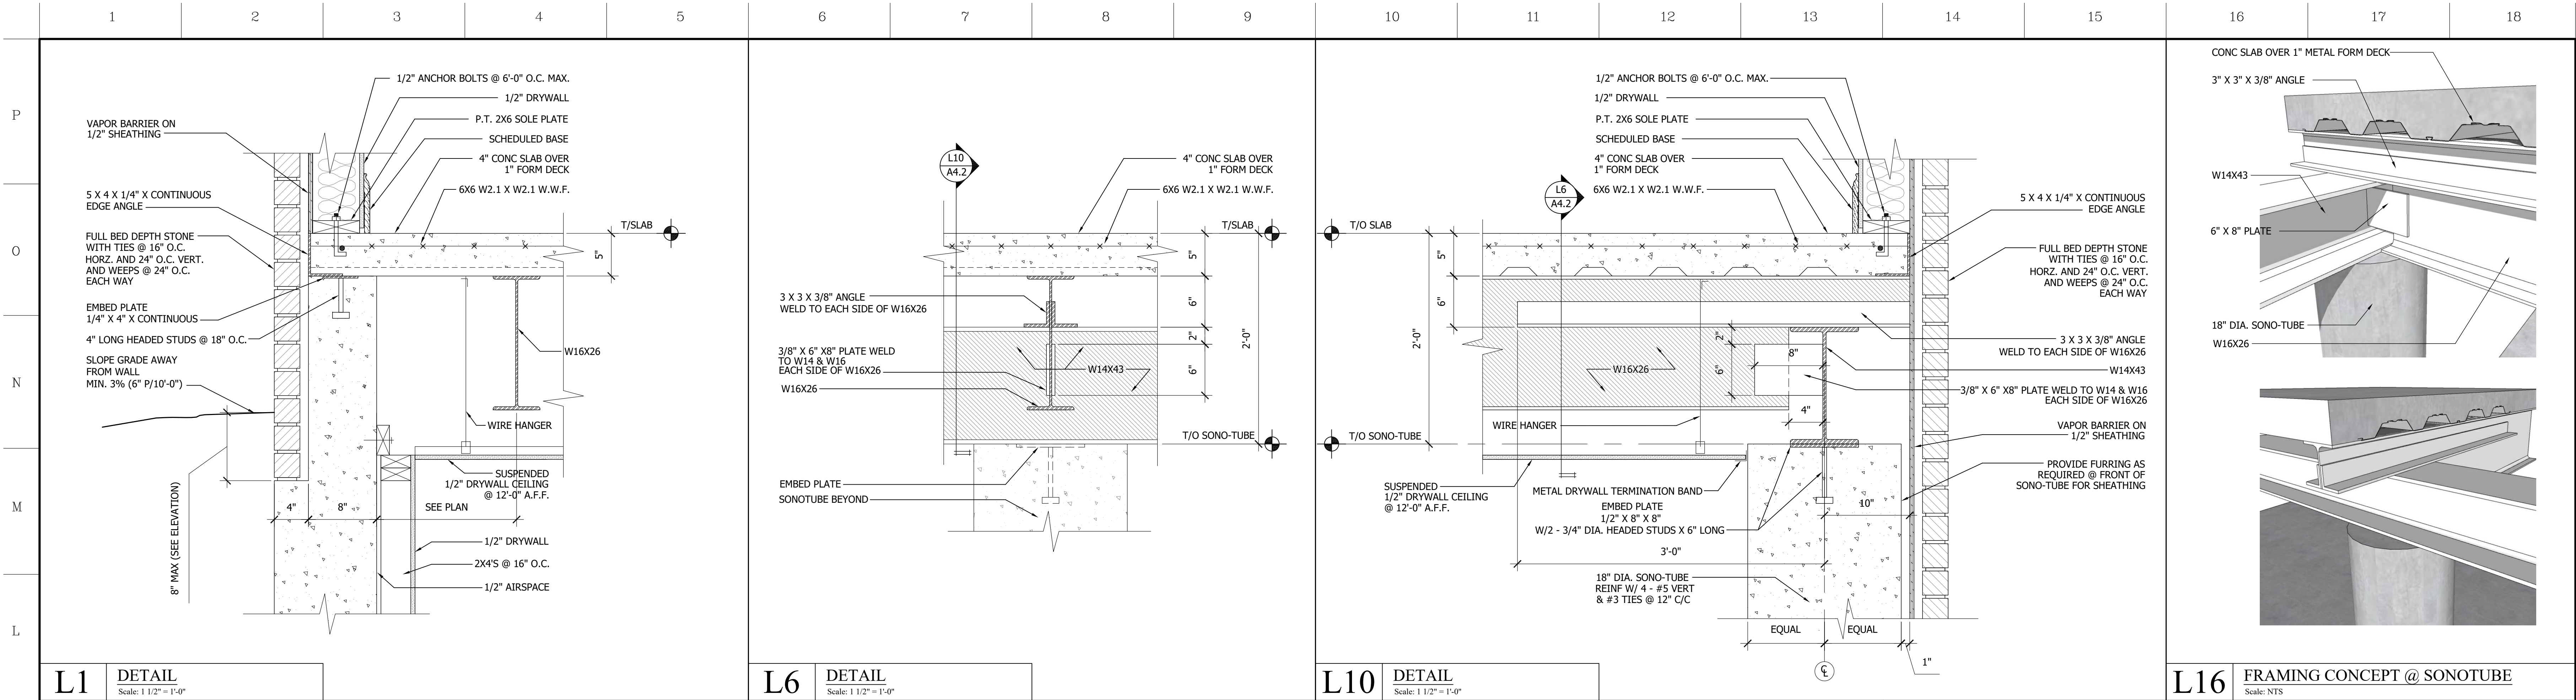

For Construction	
Areas:	
Lower Level	2875
Main Level	3285
Bonus Level	737
Mezzanine	2450
Shop Area	5266
Total Heated	14613
Lower Level Unfinished	568
Maintenance Area	Storage Room
Lower Level Garage	1183
Main Level Garage	740
Covered Porch #1	294
Covered Porch #2	296
Covered Porch #3	296
Total Roofed	17990

Sample Construction Documents Package

Address

Copyright Home Design Works, LLC. All rights reserved. The reproduction, copying, sale, rental, licensing, use of these drawings to create derivative work, or any other distribution of these drawings, and/or any portion of the drawings, is strictly prohibited unless expressly authorized in writing by an officer of Home Design Works, LLC. The contractor (builders) is responsible for obtaining all necessary permits and approvals from the appropriate local, state, and federal building codes, ordinances, and laws. The contractor (builders) shall protect and maintain the drawings and shall not use them for any other project without the written consent of Home Design Works, LLC. BY USE OF THESE DRAWINGS, THE OWNER, CONTRACTOR (BUILDER) AND SUBCONTRACTORS ACKNOWLEDGE AND AGREE TO THESE DISCLAIMERS.

HDW
Home Design Works
Custom Plans by Matt Lewis
Home Design Works, LLC
8508 Nash Lane
Columbia, TN 37066
V: 605-475-0075
E: m.lewis@homedesignworks.net
W: www.homedesignworks.net

N.C.B.D.C.
NATIONAL COUNCIL OF
CERTIFICATION
Matt D. Lewis
CERTIFICATION NO. 43,700
VIM







Date of Issue:

Drawing Title:
STRUCTURAL
DETAILS
AT GARAGE
SUSPENDED SLAB

Drawing No.

A4.2



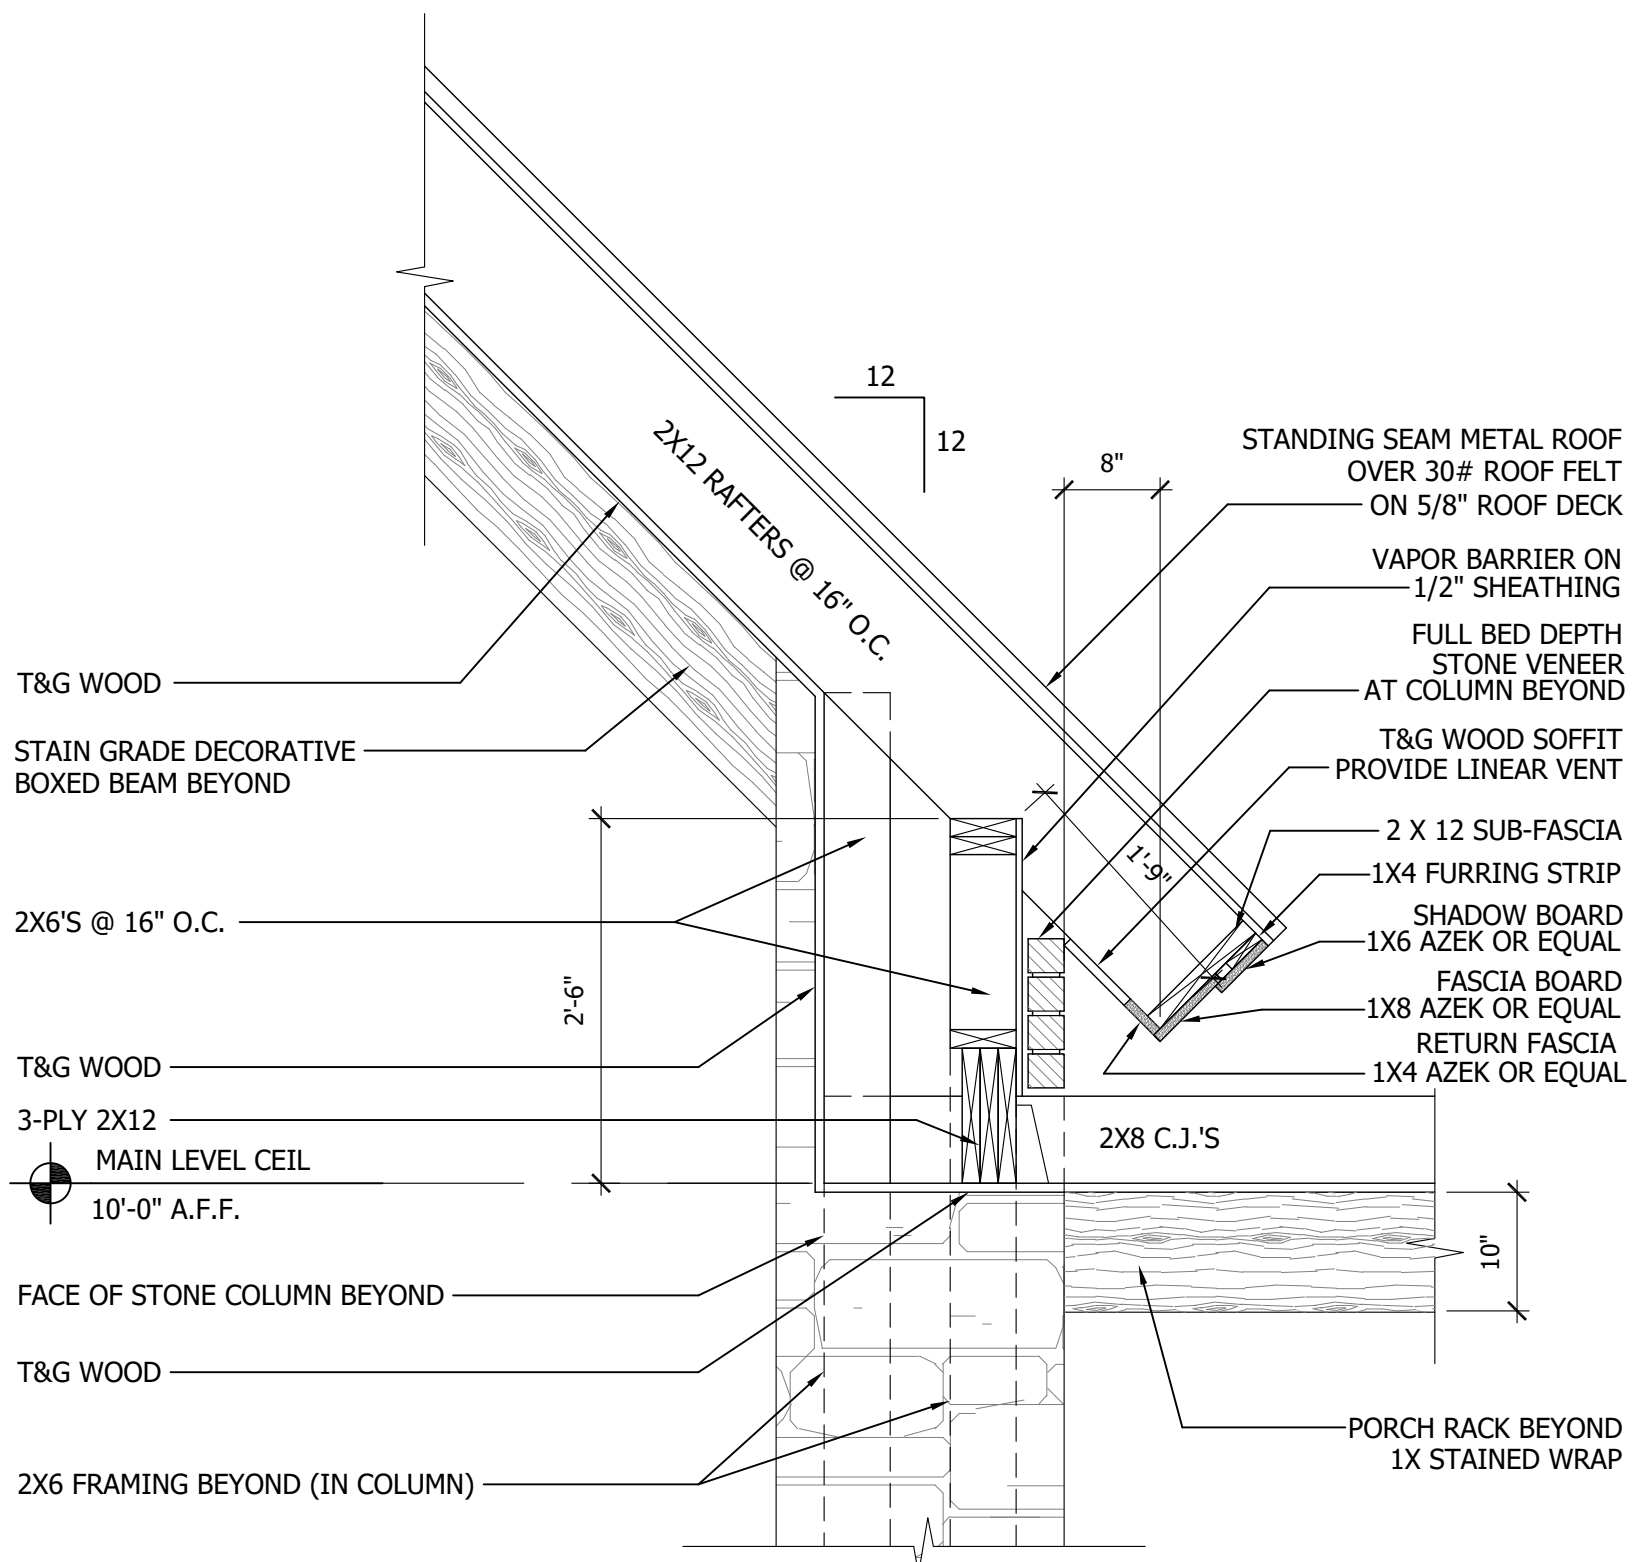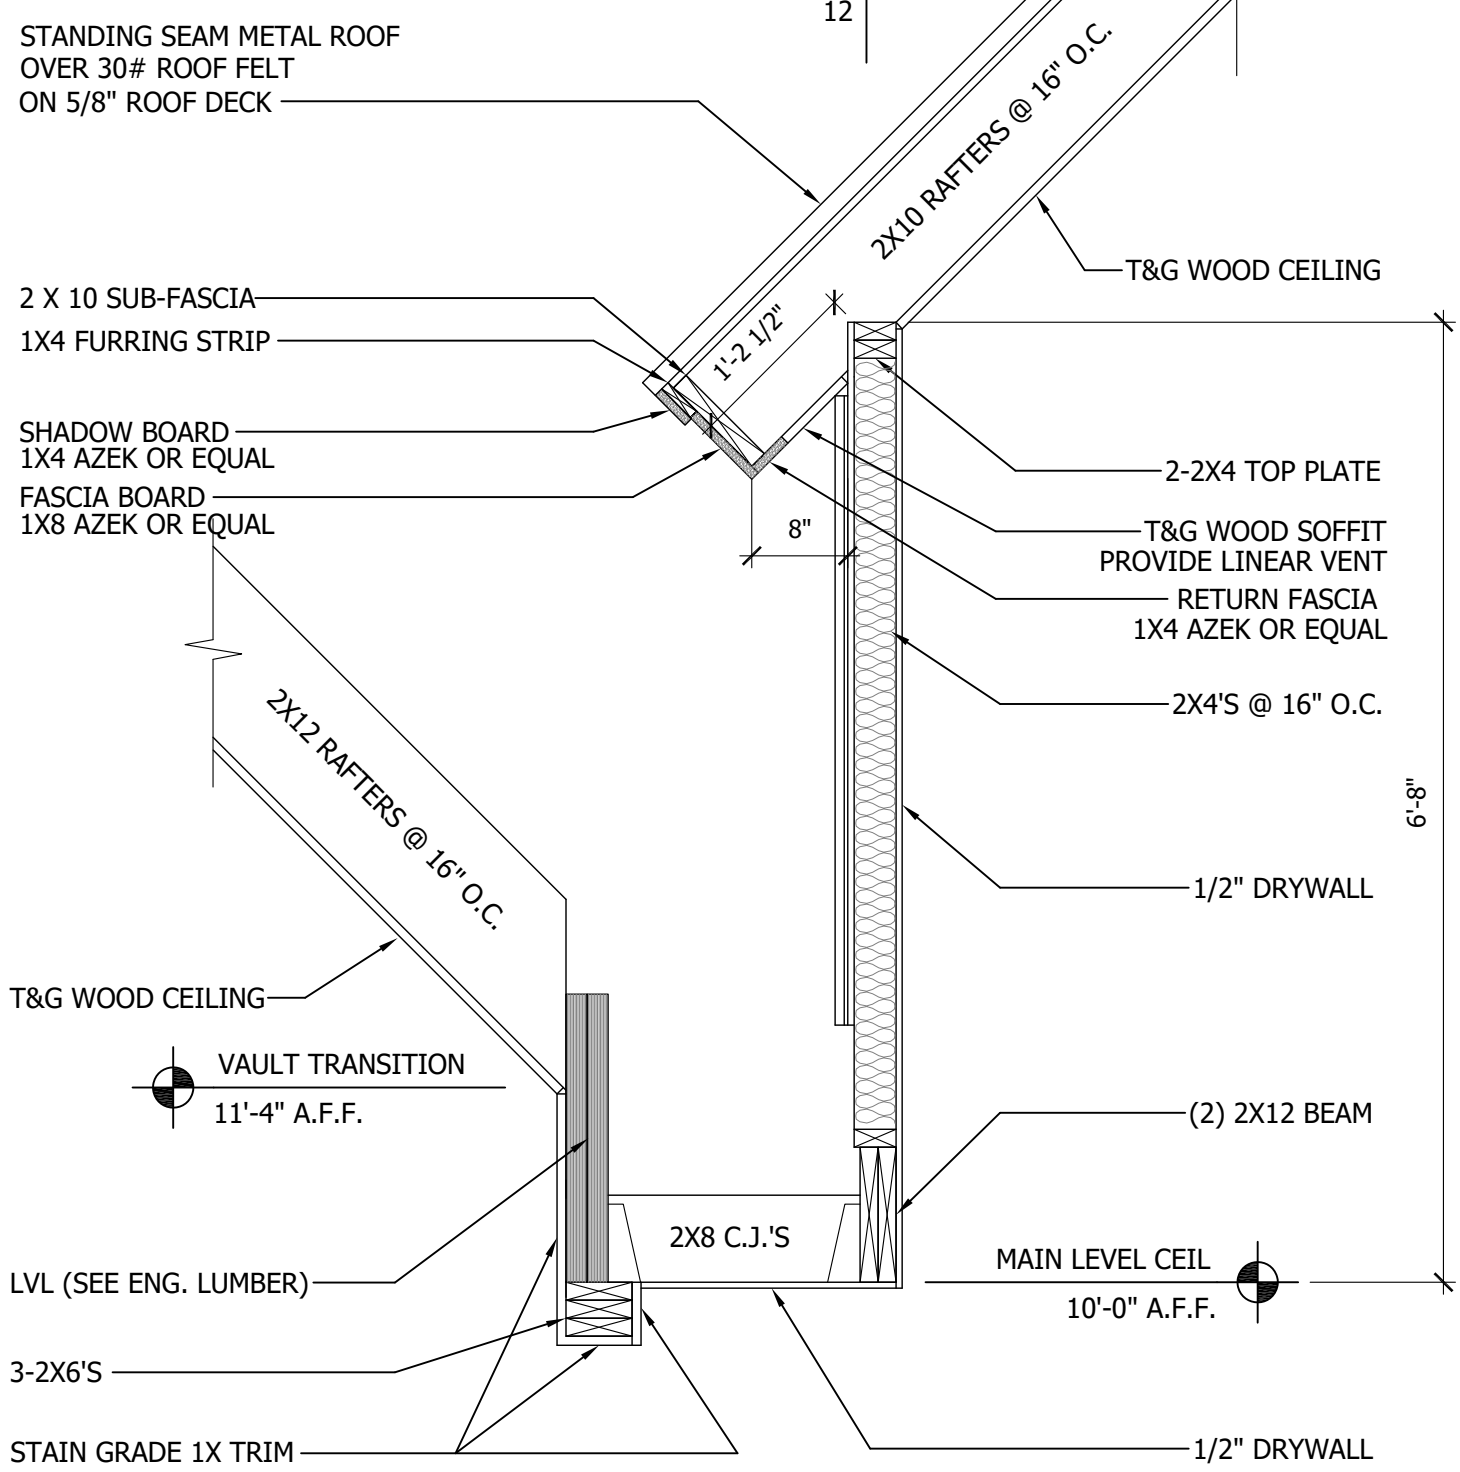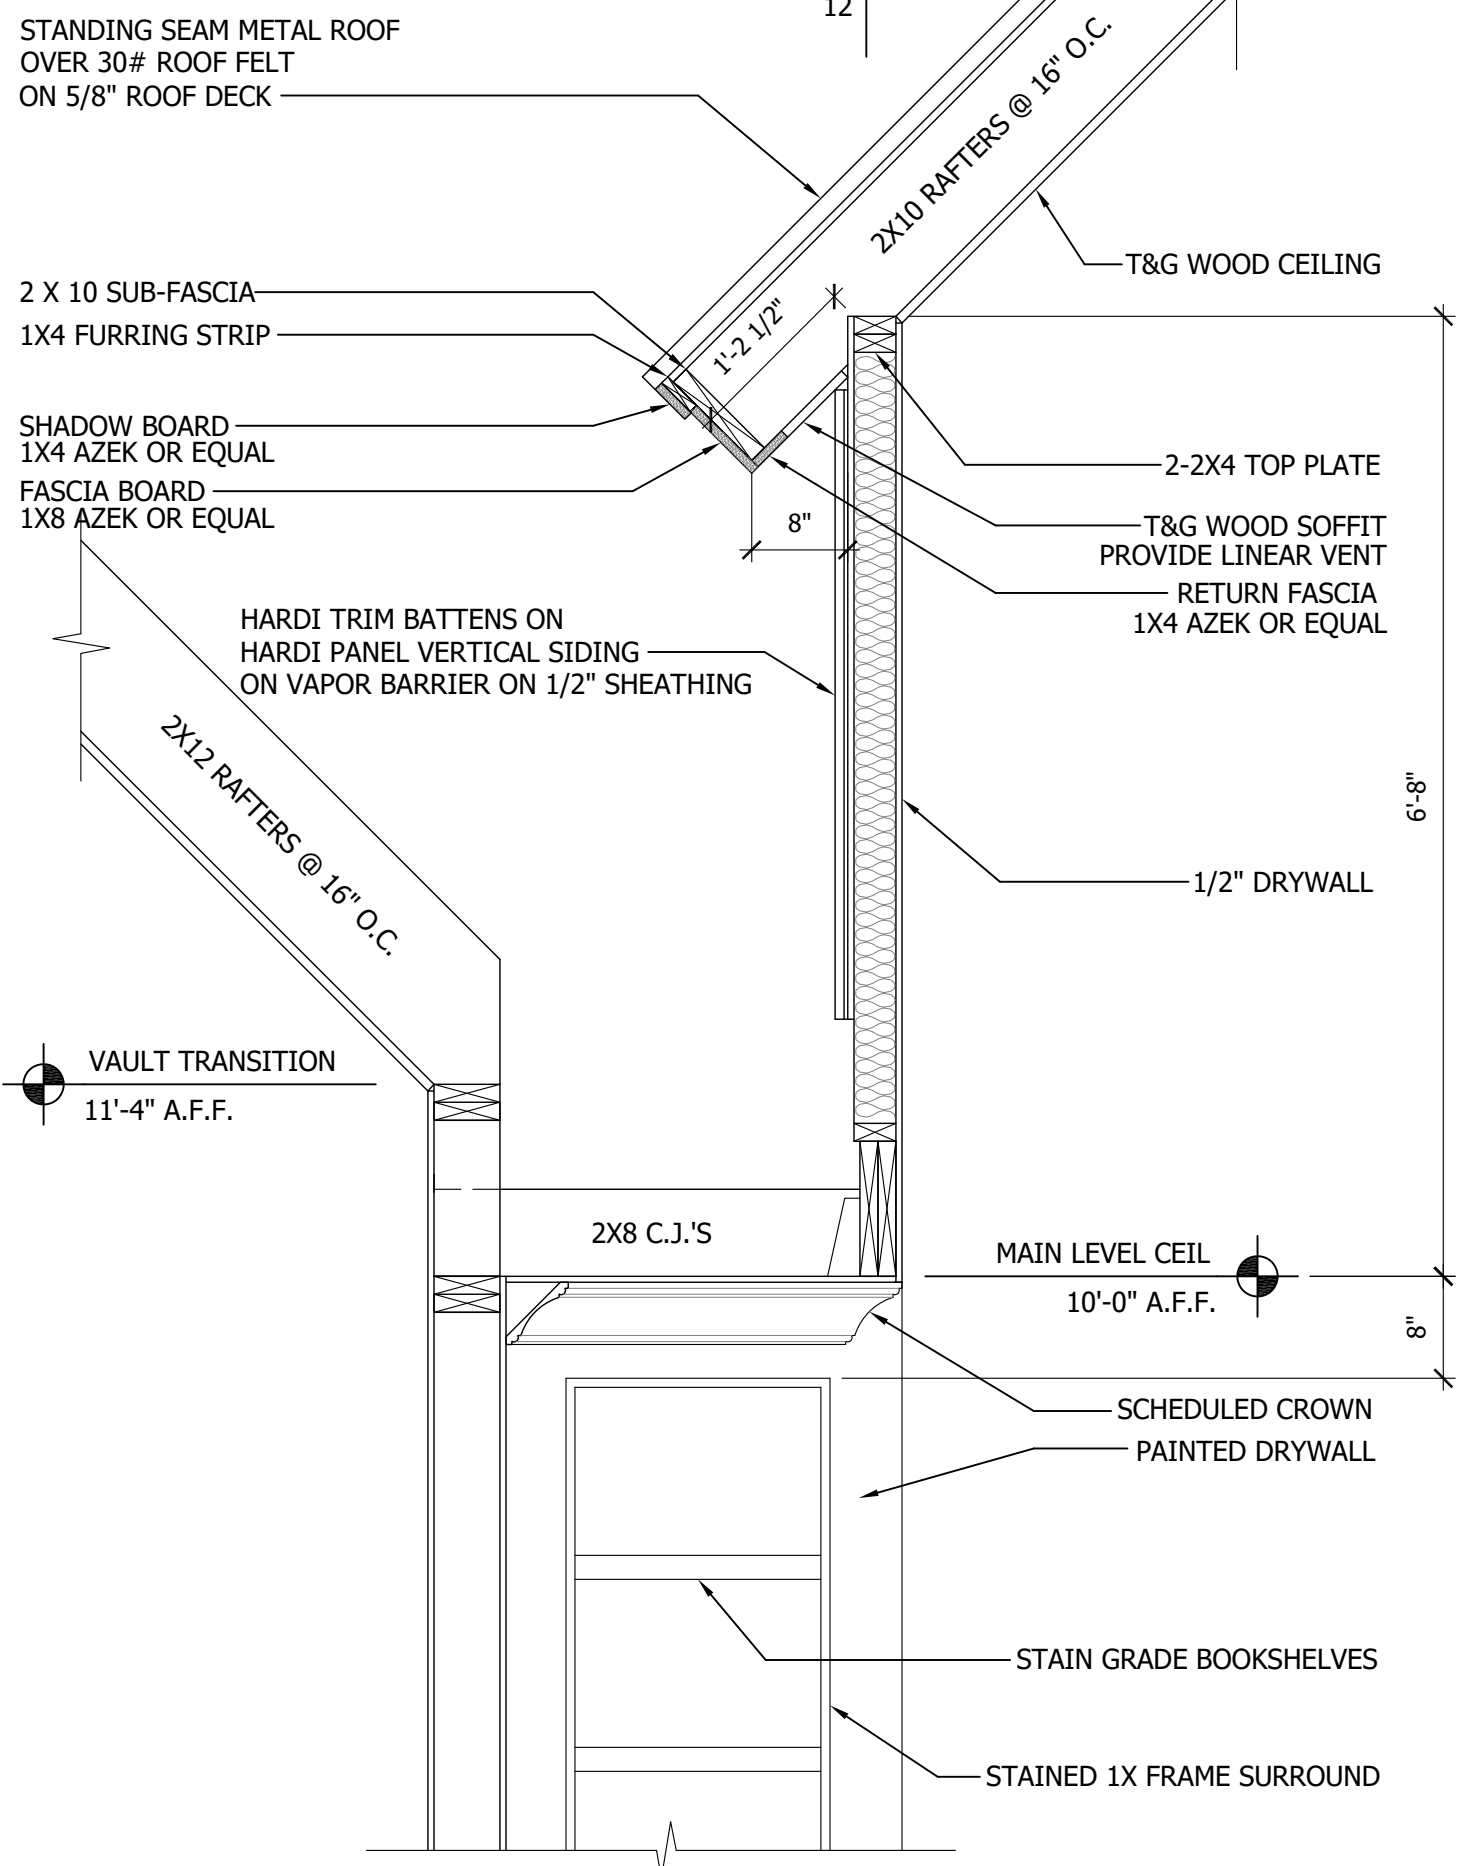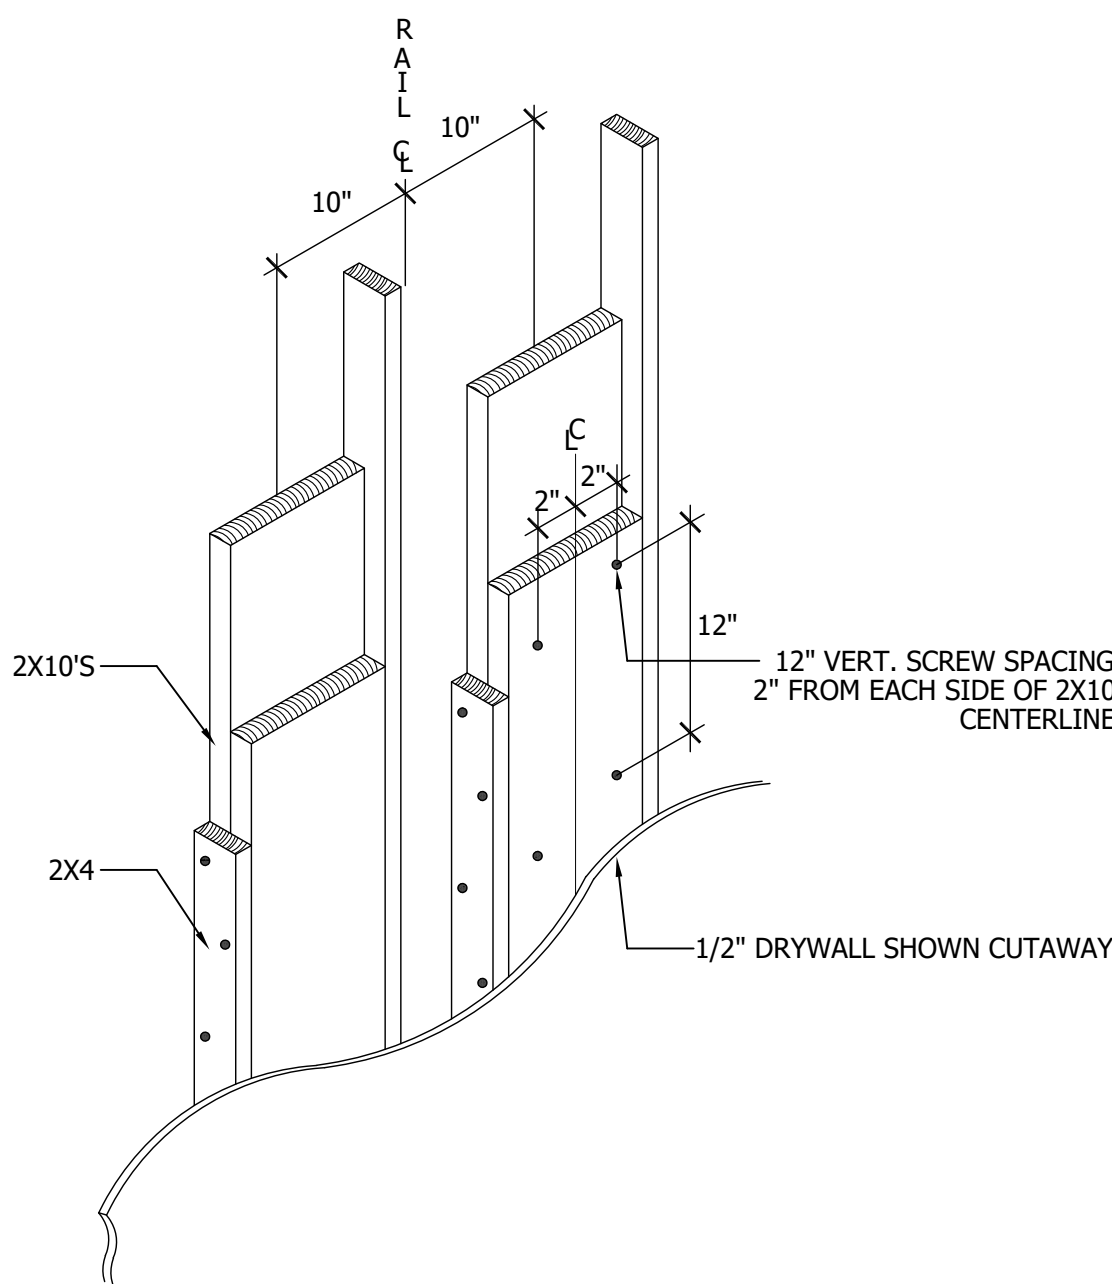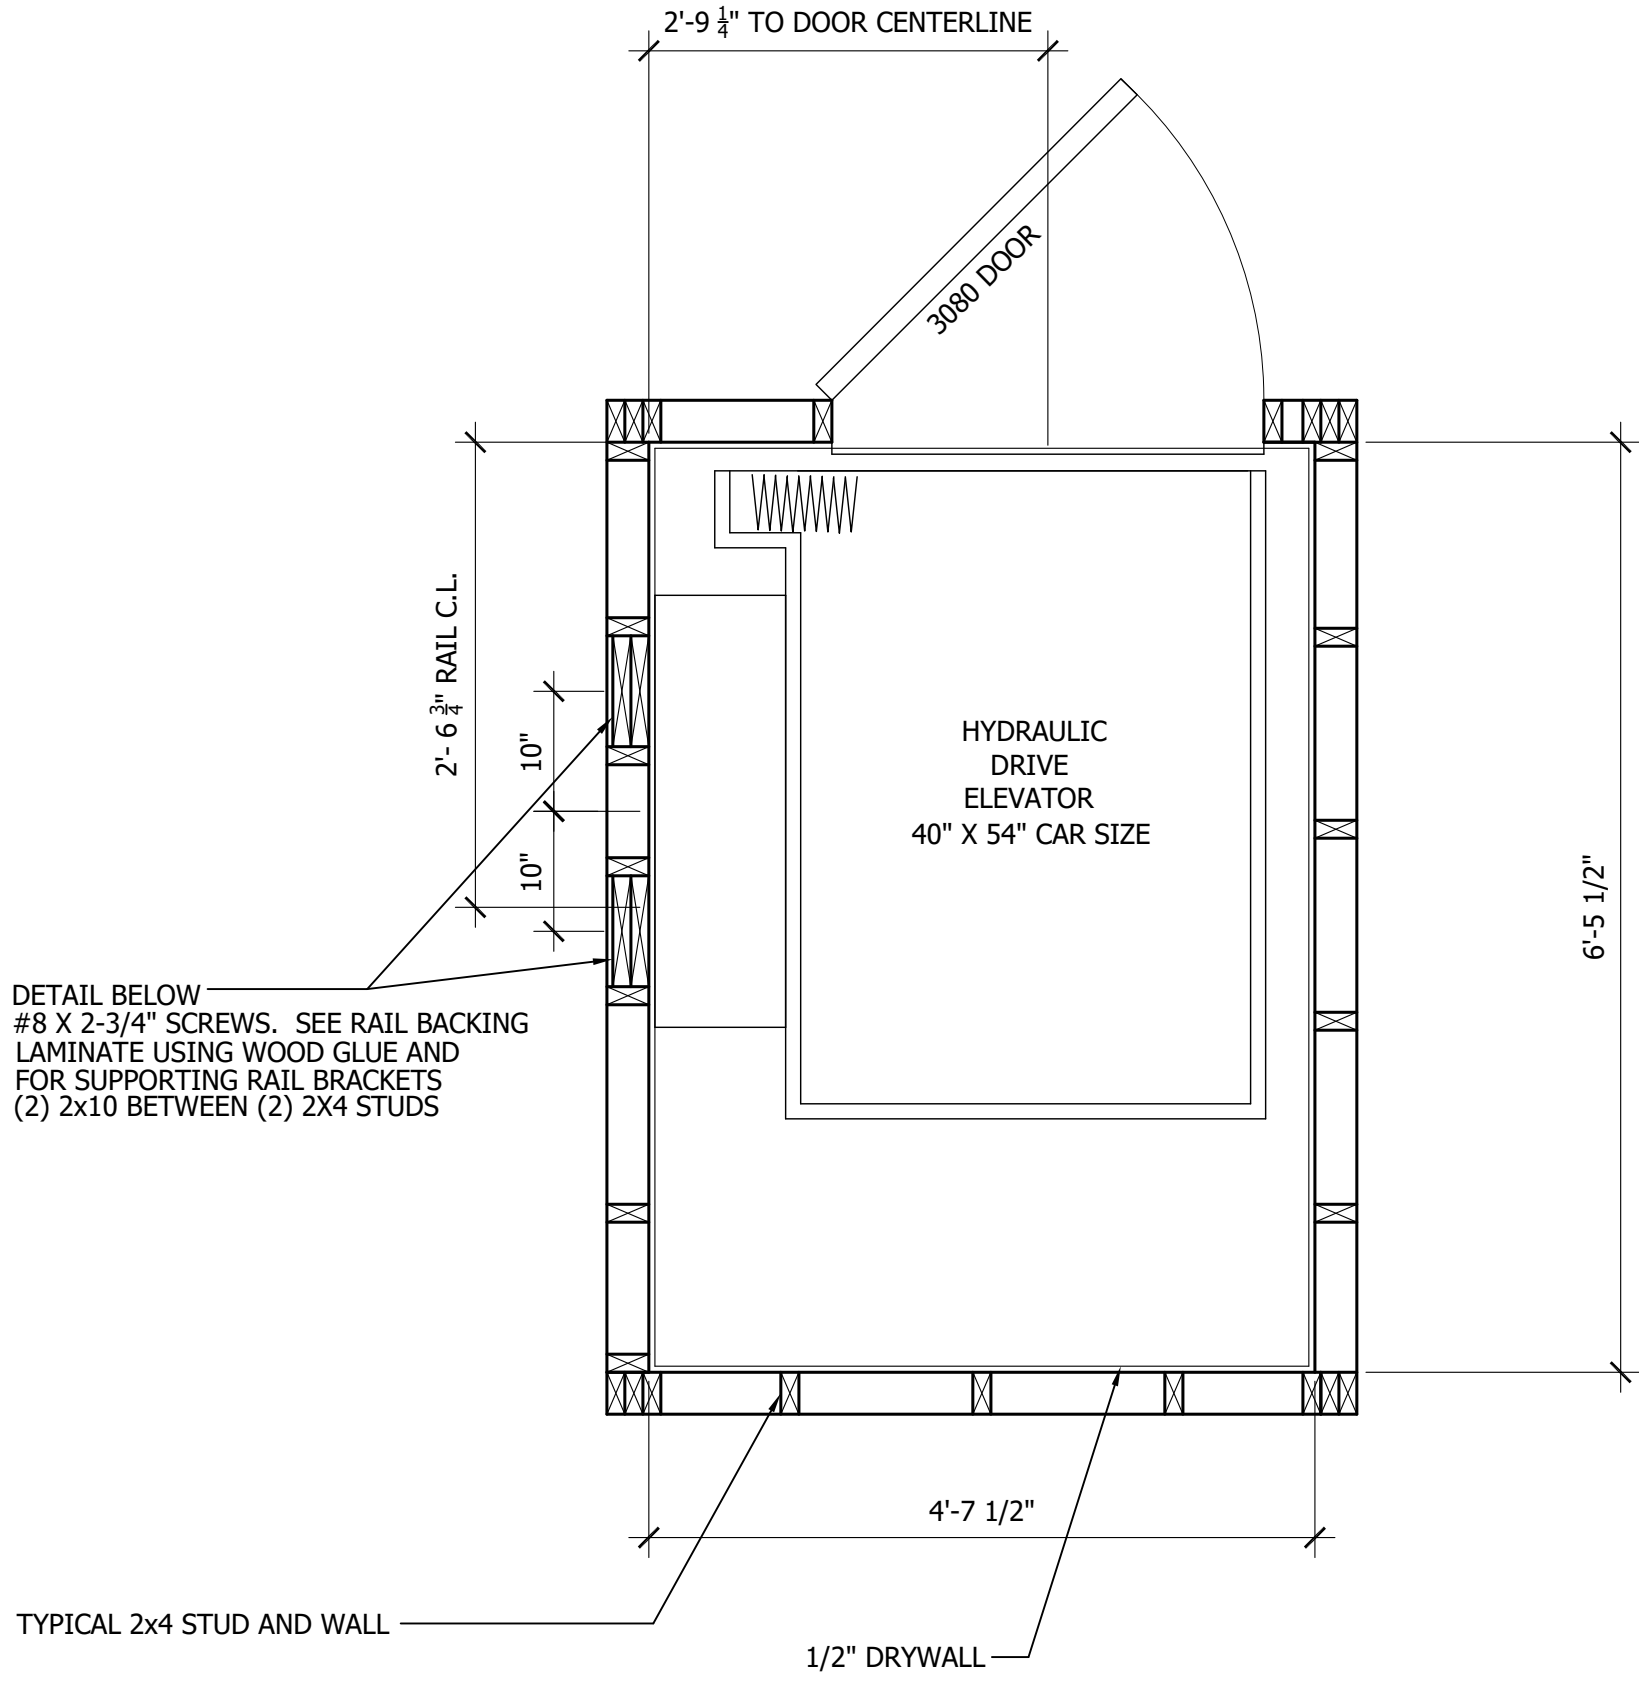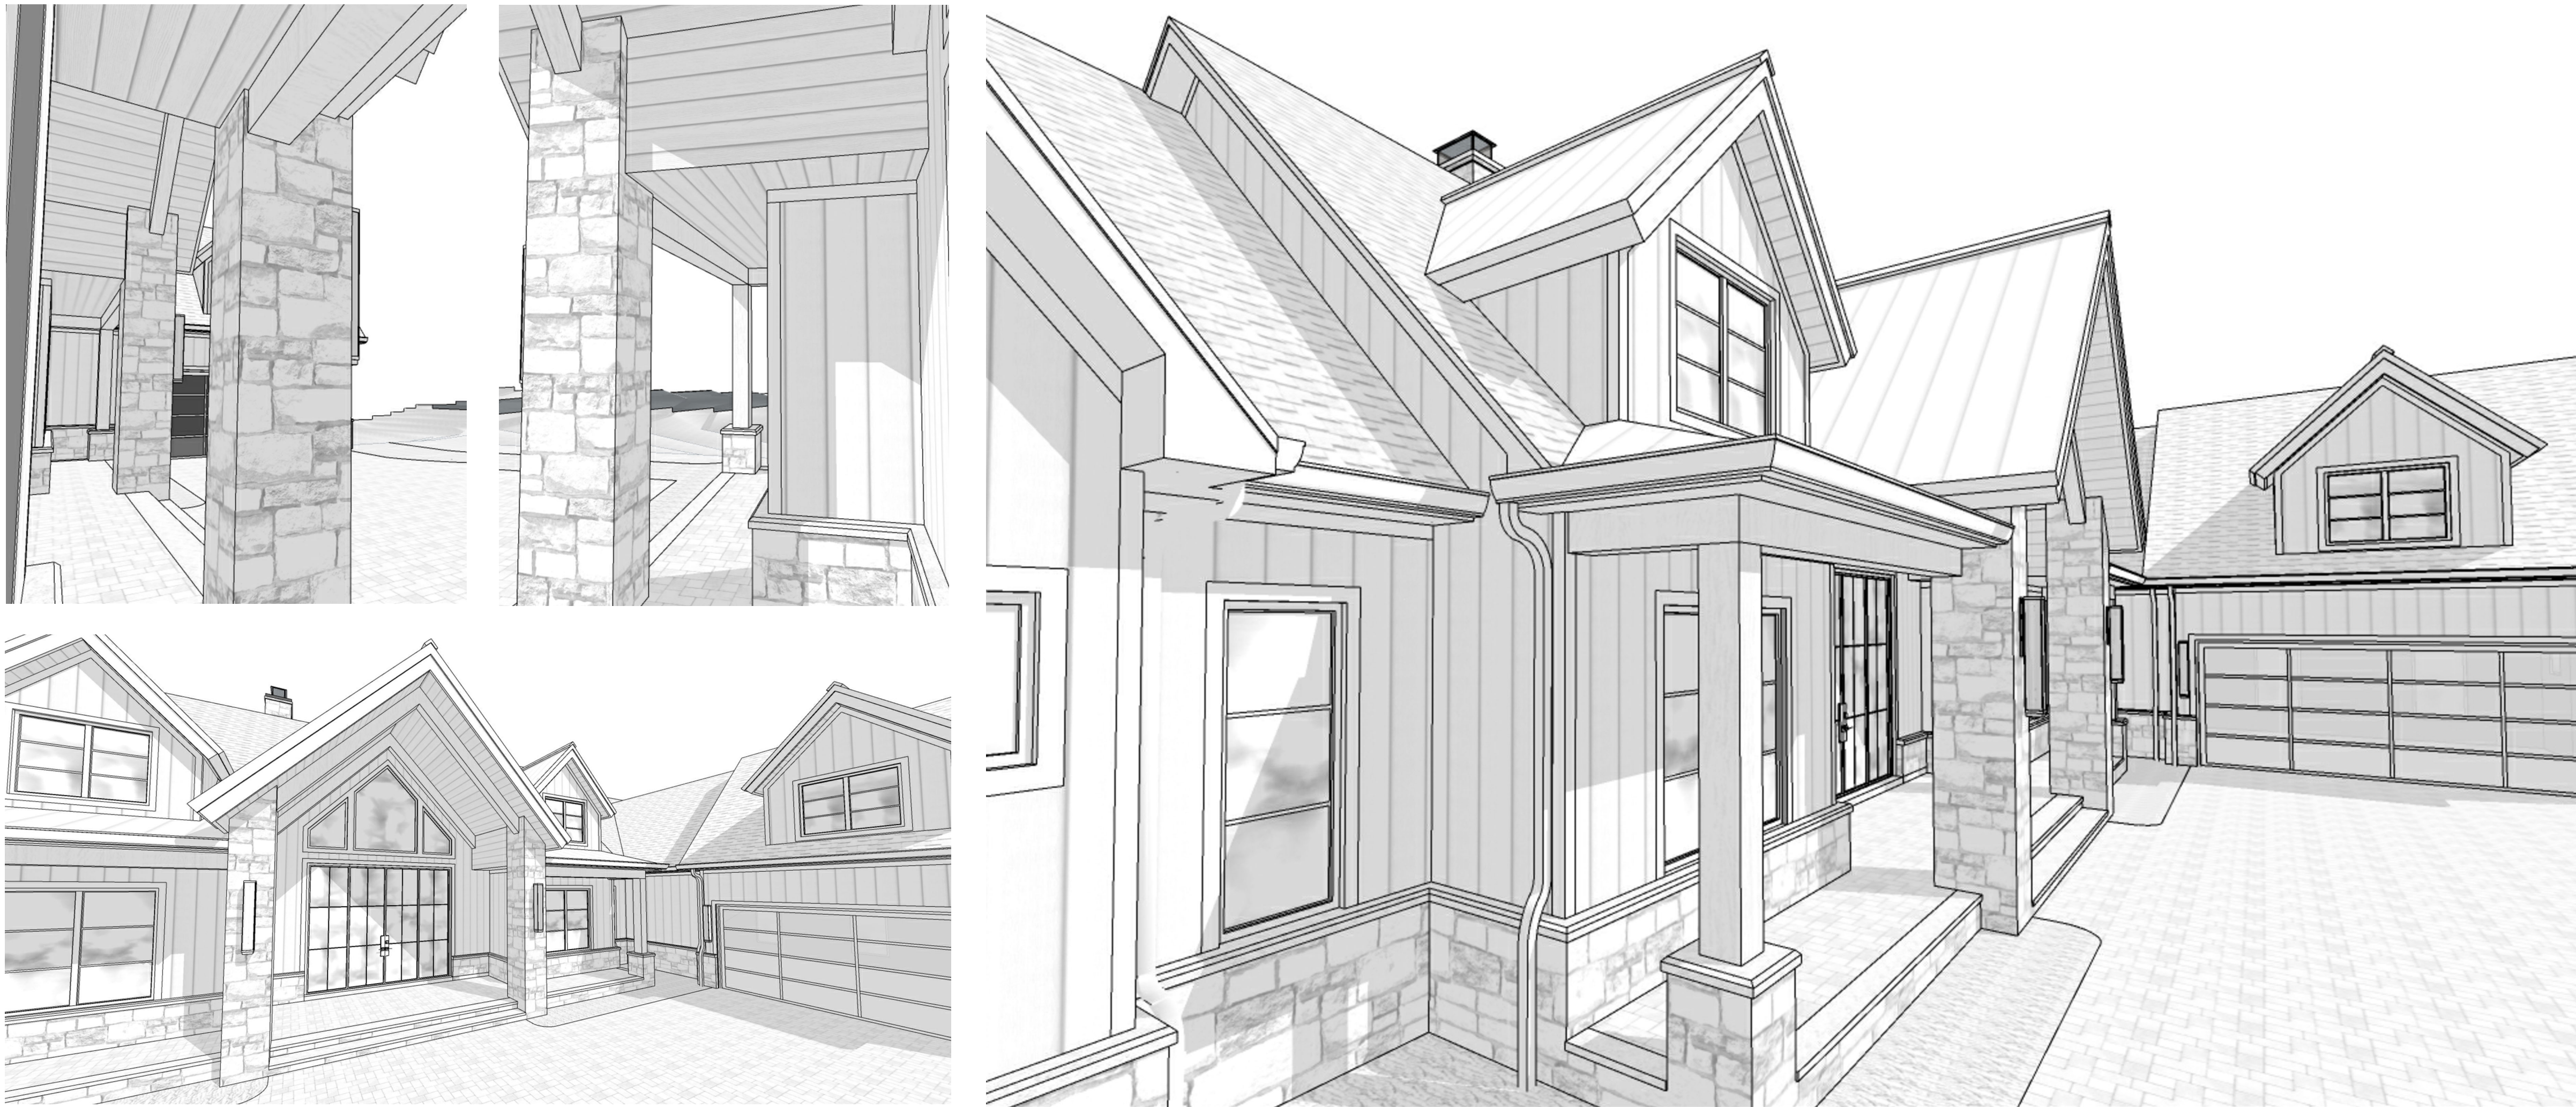

For Construction


Areas:

Lower Level	2875
Main Level	3285
Bonus Level	737
Mezzanine	2450
Shop Area	5266
Total Heated	14613
Lower Level Unfinished	568
Maintenance Area	Storage Room
Lower Level Garage	1183
Main Level Garage	740
Covered Porch #1	294
Covered Porch #2	296
Covered Porch #3	296
Total Roofed	17990

Sample Construction Documents Package

Address

Copyright Home Design Works, LLC. All rights reserved. The reproduction, copying, sale, rental, licensing, use of these drawings to create derivative work, or any other distribution of these drawings, and/or any portion of the drawings is strictly prohibited unless expressly authorized in writing by an officer of Home Design Works, LLC. The contractor is responsible for obtaining all necessary permits and for complying with all applicable federal, state, and local building codes, ordinances, and laws. The contractor shall protect the drawings from loss, theft, damage, and destruction. The contractor shall acknowledge and agree to these conditions.

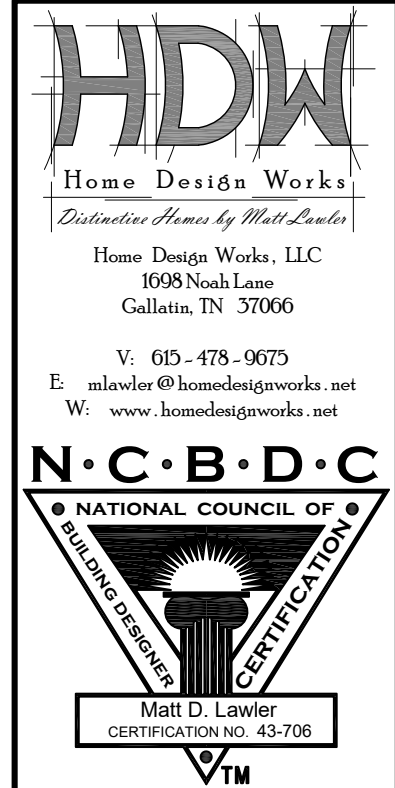

Date of Issue:

Drawing Title
WALL SECTIONS
AND ELEVATOR
DETAILS

Drawing No.

A4.4